


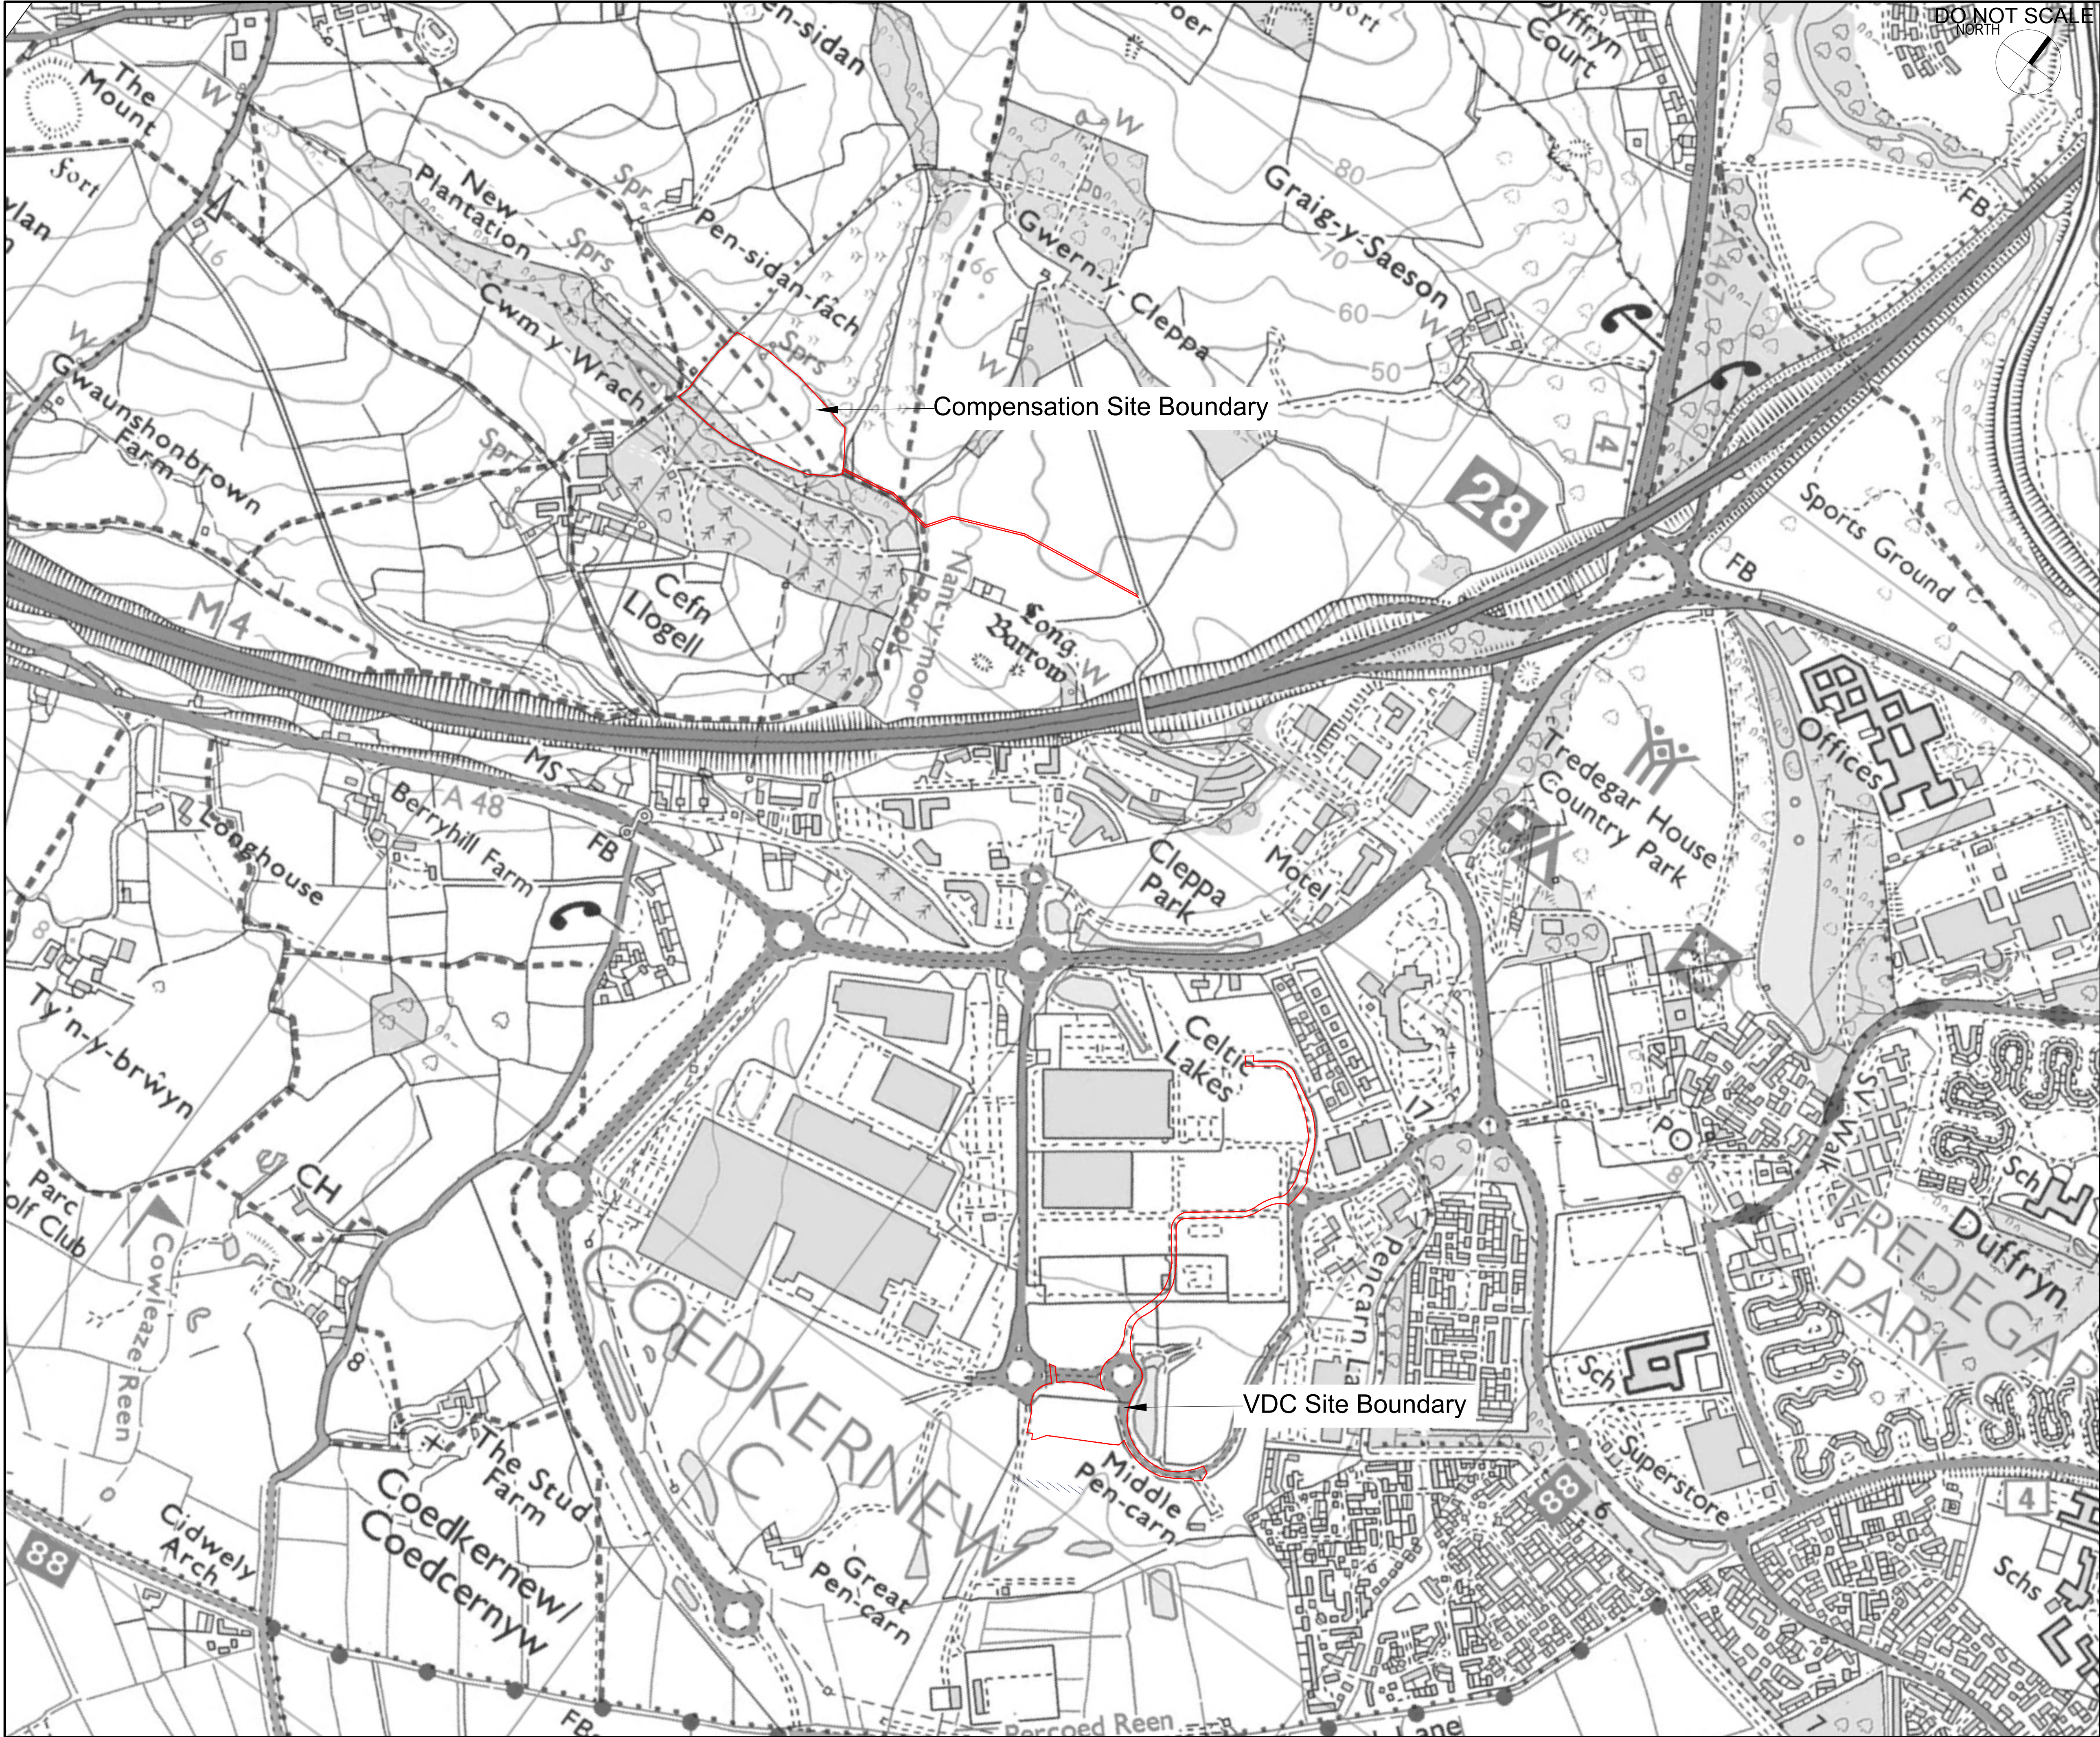

SAFETY, HEALTH AND ENVIRONMENTAL INFORMATION

In addition to the hazards/risks normally associated with the types of work detailed on this drawing, note the following:

CONSTRUCTION

MAINTENANCE/CLEANING

DECOMMISSIONING/DEMOLITION

It is assumed that all works will be carried out by a competent contractor working, where appropriate, to an approved method statement

Notes:

1. For detailed proposal for Substation Site refer to drawing no. 5185749-ATK-XX-XX-D-L-401001 Landscape General Arrangement Plan.

2. Refer to drawing no. 5185749-ATK-XX-XX-D-L-401003 for Proposed cables route and Trench section.

3. Refer to drawing no. 5185749-ATK-XX-XX-D-L-401011 for Proposed Dormhouse Compensation Site Plan

GENERAL KEY

Proposed Red line boundary

100m0m100m200m300m

Scale: 1:5000

P03	11/09/2024	ISSUED FOR PLANNING, DRAWING NO. UPDATED.	SN	PT	DB
P02	03/07/2024	ISSUED FOR PLANNING	SN	PT	DB
P01	07/06/2024	DRAFT PLANNING ISSUE	SN	PT	DB
Rev.	Date	Description	By	Chk'd	Rev'd

Drawing Status

ISSUED FOR PLANNING

Suitability

\$1

AtkinsRéal

Two Chamberlain Square Birmingham B3 3AX

T: +44 1454 662000

www.atkinsrealis.com

Client

Vantage Data Centres

VANTAGE

DATA CENTRES

Drawing Title

VANTAGE DATA CENTRES SUBSTATION
150MVA SUBSTATION

Drawing Title

SITE LOCATION PLAN

Scale	Designed	Drawn	Checked	Authorised
1:5000	SN	SN	PT	DB
Original Size	Date	Date	Date	Date
A1	09.06.23	09.06.23	09.06.23	09.06.23

Drawing Number

5222535-ATK-XX-XX-DR-L-401008

Revision

P03

Internal Project Number: 5222535