

THIS DRAWING IS THE PROPERTY OF
ENTERPRISE MOBILITY.
IT IS INTENDED FOR CONCEPTUAL USE
ONLY. VERIFICATION OF DIMENSIONS,
FIELD CONDITIONS, AND LOCAL
BUILDING CODES IS REQUIRED

NOT FOR CONSTRUCTION

Rev.:	Date:	Description:	By:
-	20/07/26	COMMENTS	HJ

HAWARDEN ROAD

CHEPSTOW ROAD

412

416 to 414




U2 U2K1 Newport
UK99.203
Area: 0.2 acre,
9,536 sqft, 886 sqm
16 total parking spaces,
10 car bays, 1 accessible
bay and 5 van bays

5000
1200

PLANT

Scale 1:200

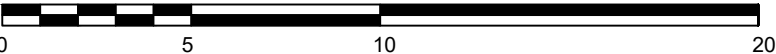

Status: RIBA Stage 2 - Concept Design	
Address: U2 U2K1 Newport 410 Chepstow Road Newport NP19 8JH	
Drawing: Proposed Site Plan - -	
Scale: 1:200 @ A3	Job No.: Newport NP19 8JH
Drawing No.: sk.UK99.203	Rev.: -