

2087

Proposed Front Elevation

Proposed Side Elevation

Proposed Side Elevation

Proposed Rear Elevation

2087

Diagram of a rectangular room with dimensions 2062 (width) and 2870 (height). A smaller rectangle inside has a width of 1250. A curved line at the bottom indicates a door swing.

existing retaining wall

carpark

the shed screened behind the new fence

gate


1800mm high close boarded tonalised fence,
125mm high gravel board at the base with
1020mm wide gate (Number code lock)

Proposed New Fence Elevation

scale 1:50 @ A1

M 1:50

0 1 2 3 4 5 6 7 8 9 10 [m]



Rev.	Date	Revisions

NOTES:

All dimensions must be checked on site.

Agriarion Ltd., believe that the shown dimensions are correct. The contractor must check all dimensions on the drawings against those on site, before commencing any work. Agriarion Ltd., will not be held liable for any inaccuracies found on the plan after the commencement of works.

Head Office
Walgaston, Berkeley,
Gloucestershire, GL13 9EN.

Tel: 01453 511825
Fax: 01453 810498

Email: enq@agrarian-uk.com
Web: www.agrarian-uk.com

Regional Offices
♦ Cardiff ♦ Kent ♦ London

- **Architectural & Engineering Design**
- **Project Management**
- **Surveying**
- **Turnkey Packages**

Client
Independent Vetcare Ltd
Site Ref 1351

Job Title
Internal Alterations @
Summerhill Veterinary Centre
Newport
NP19 8FQ

Drawing Title

Detail Sheet 3

Proposed Shed Details &
Proposed New Fence Elevation
& Proposed Part Block Plan

Scale	1:50 @ A1	
Date	Oct. 2025	Drawn By
Drg. No. AG18758 - 3309		Rev.