




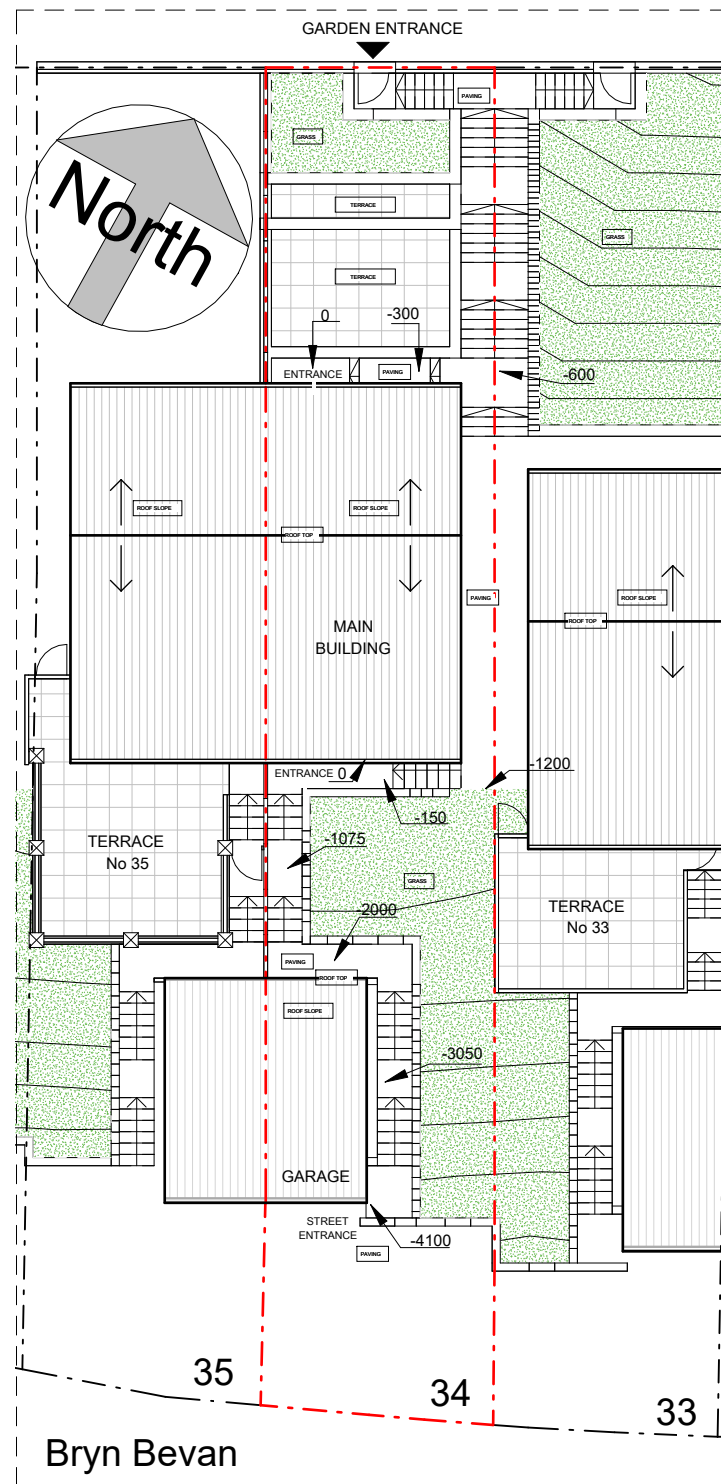


2 Existing Site Plan
1 : 200

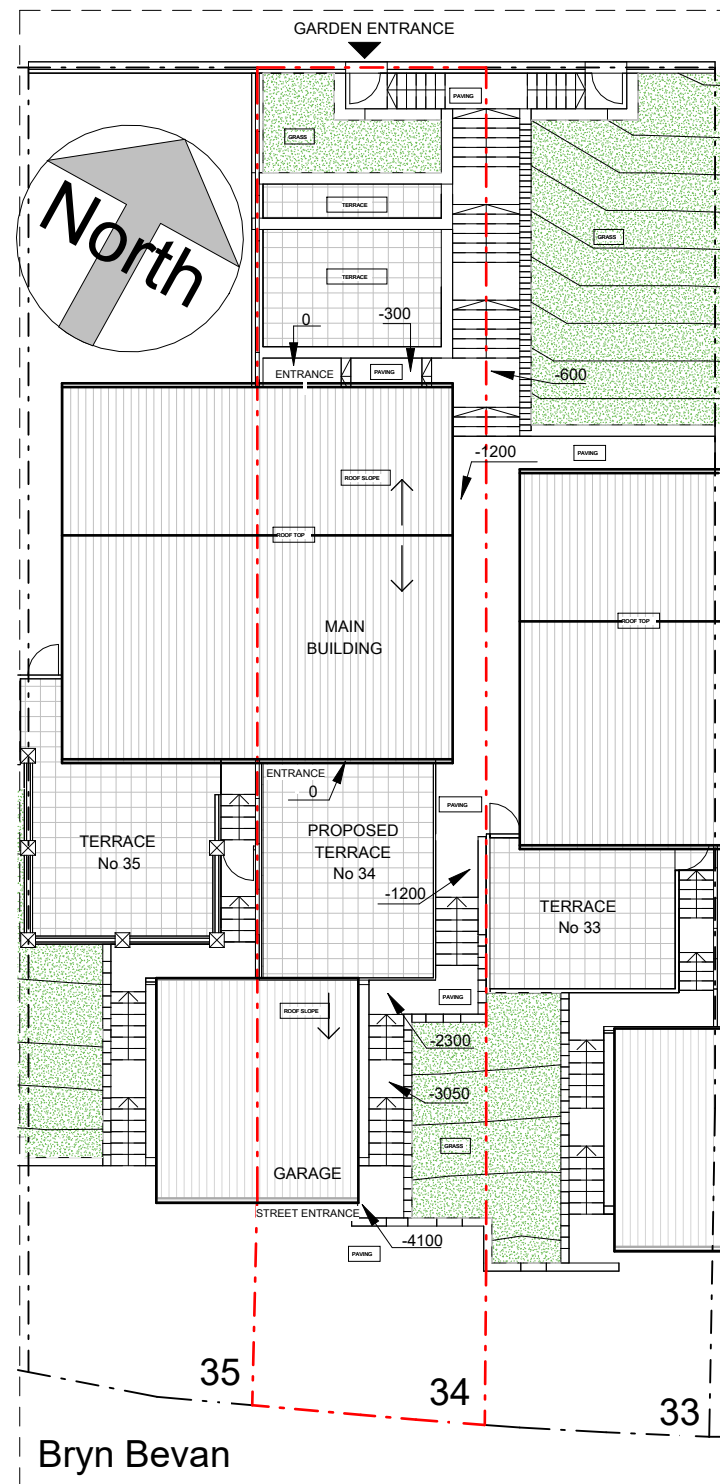

3 Proposed Site Plan
1 : 200

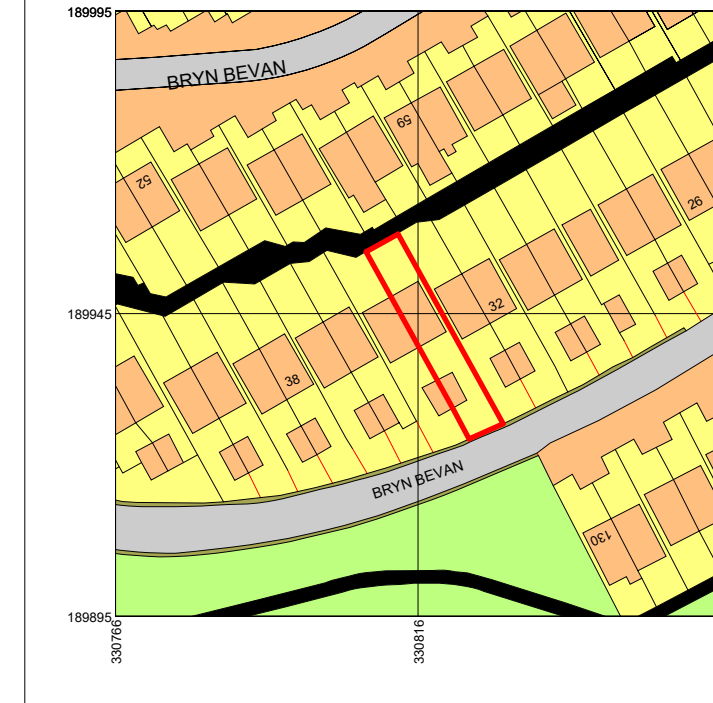

Produced on 11 May 2026 from the Ordnance Survey National Geographic Database and incorporating surveyed revision available at this date.
This map shows the area bounded by 330766 189895, 330866 189895, 330866 189995, 330766 189995, 330766 189895.
Crown copyright and database rights 2026 OS 100054135. Supplied by copla ltd trading as UKPlanningMaps.com a licensed Ordnance Survey partner (OS 10005413).
Data licence expires 11 May 2027. Unique plan reference: v11/1417698/1898307

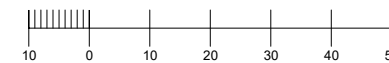

1 Site Location
1 : 1250

PROJECT

**Raised
platform**

TITLE

Location

CLIENT

**Anita &
Paweł
Szczepaniak**

SHEET NUMBER

4

SCALE A3