


Newport City Council

Communication Hub Proposal

Site 2 - Pavement outside
10-12 Austin Friars, Newport NP20 1DQ

SITE PLAN & IMAGES

KEY
Proposals Location: 

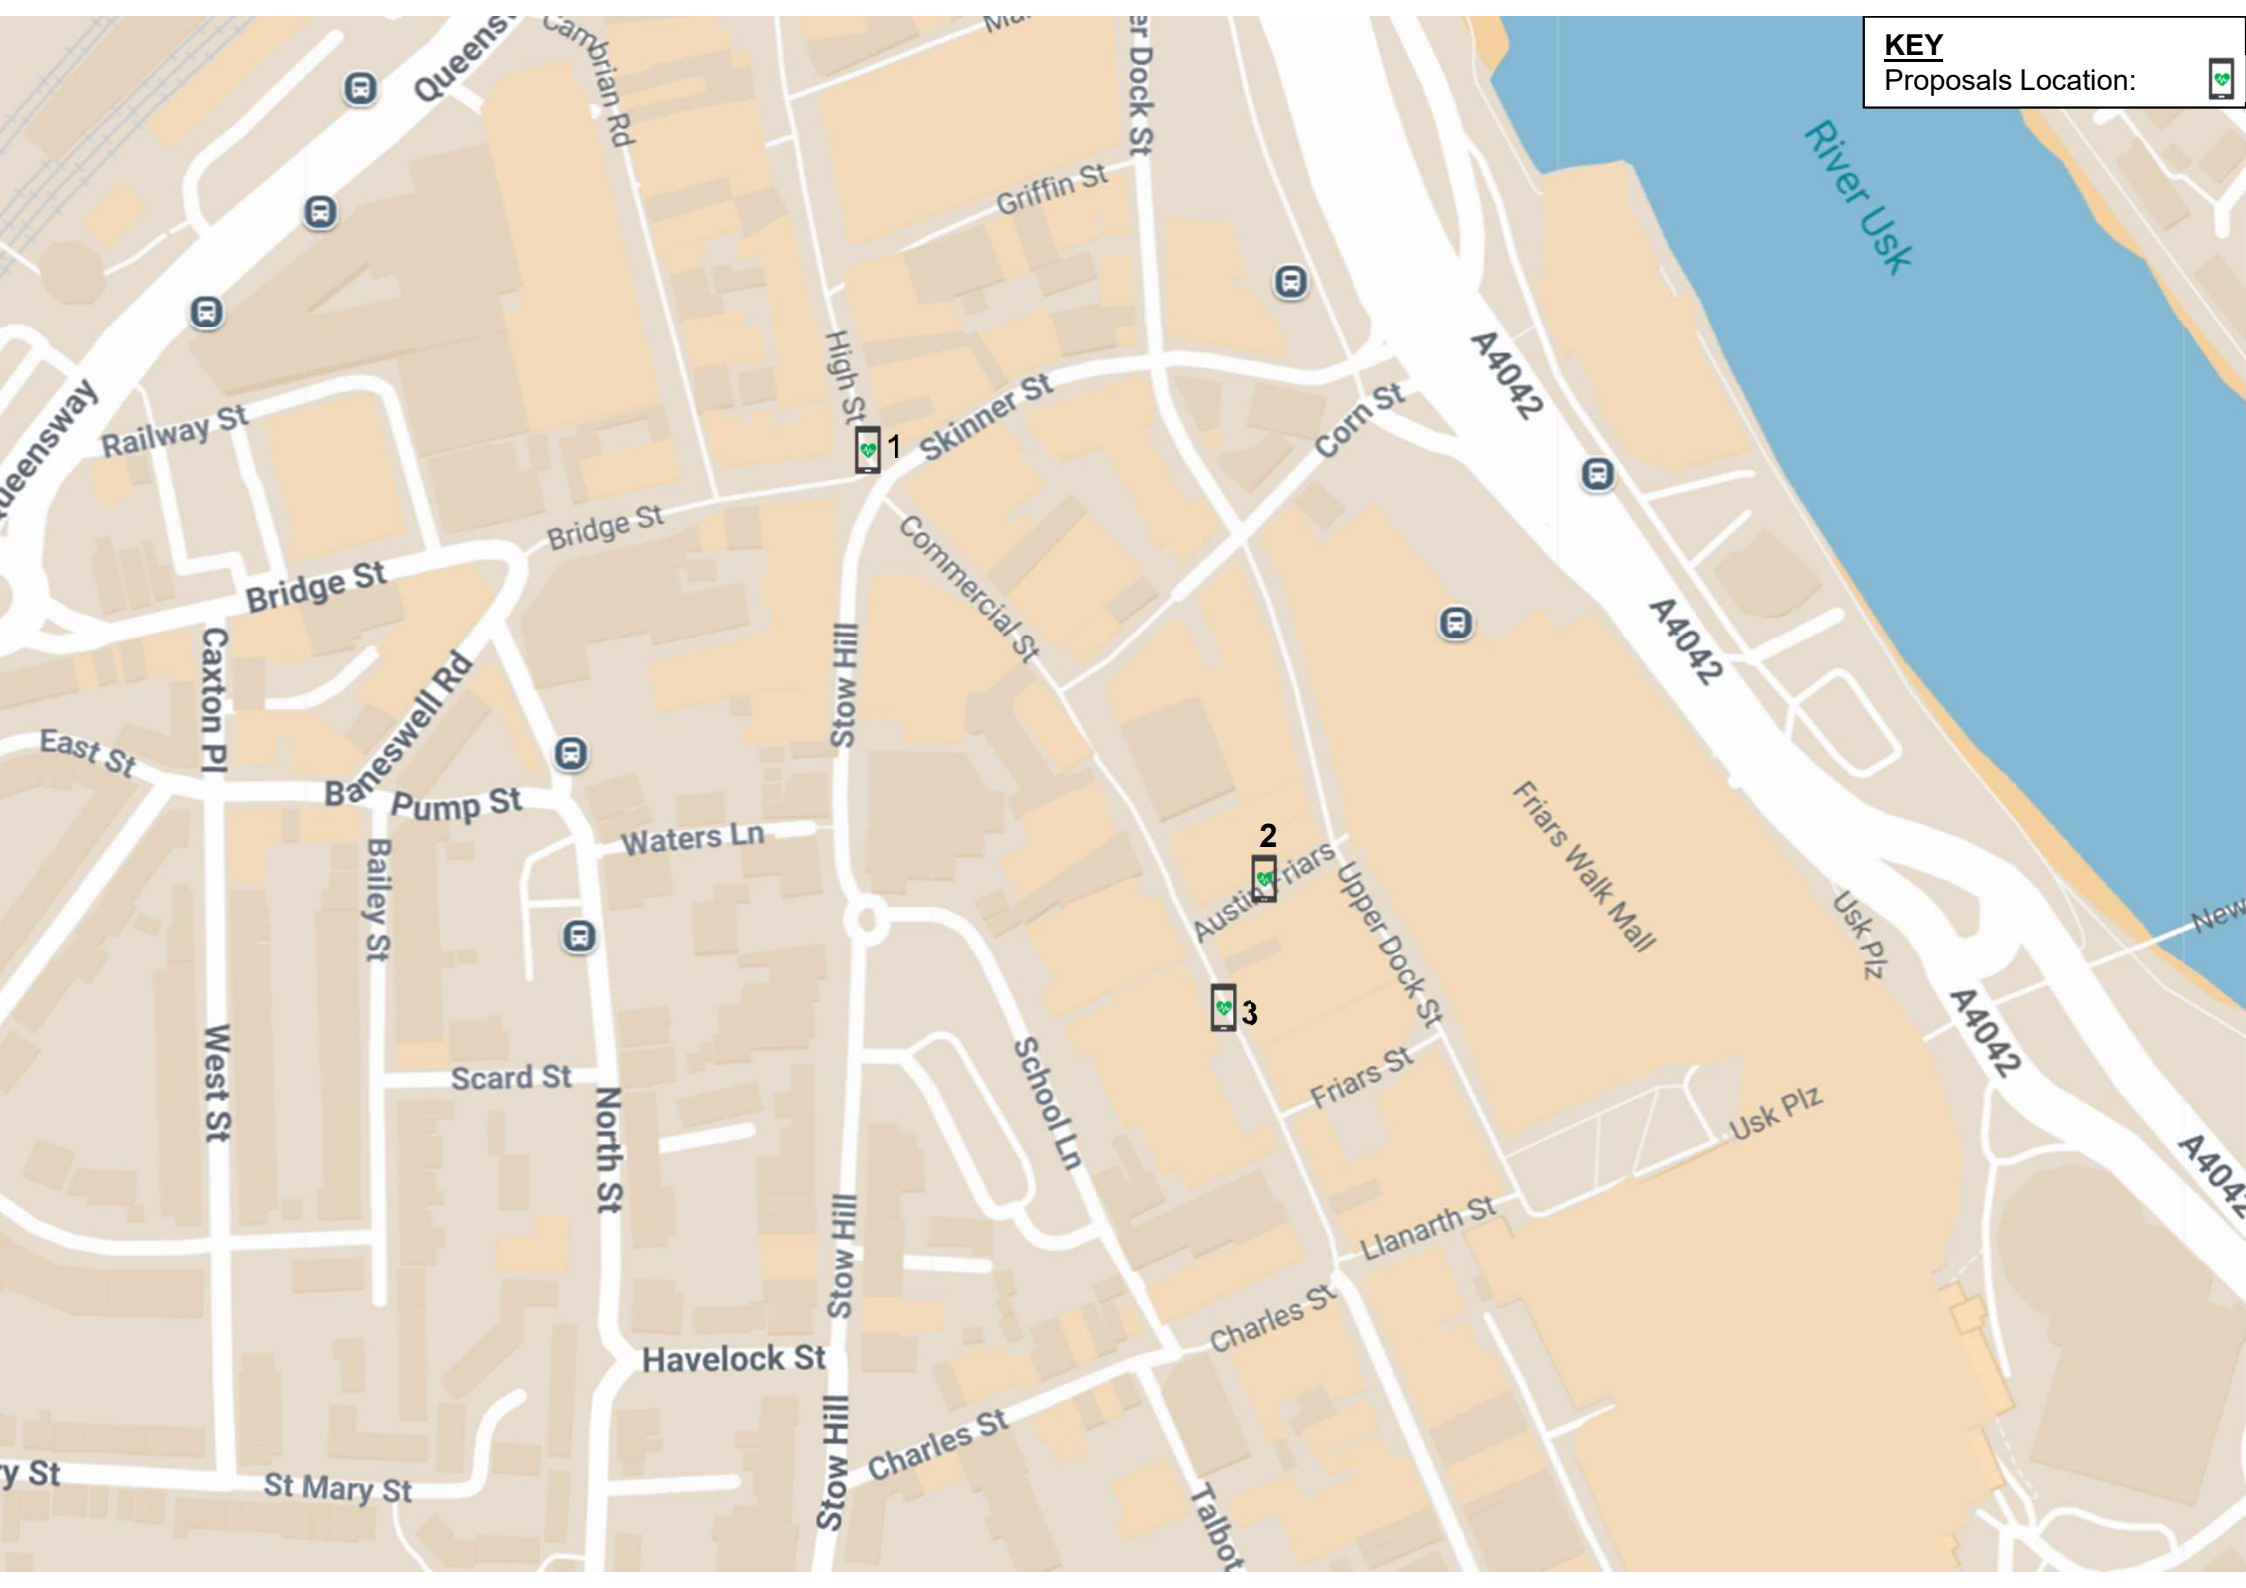

JCDecaux



Pavement outside


o/s 10-12 Austin Friars

NP20 1DQ

Easting: 331163

Northing: 188023

 APPLICATION SITE

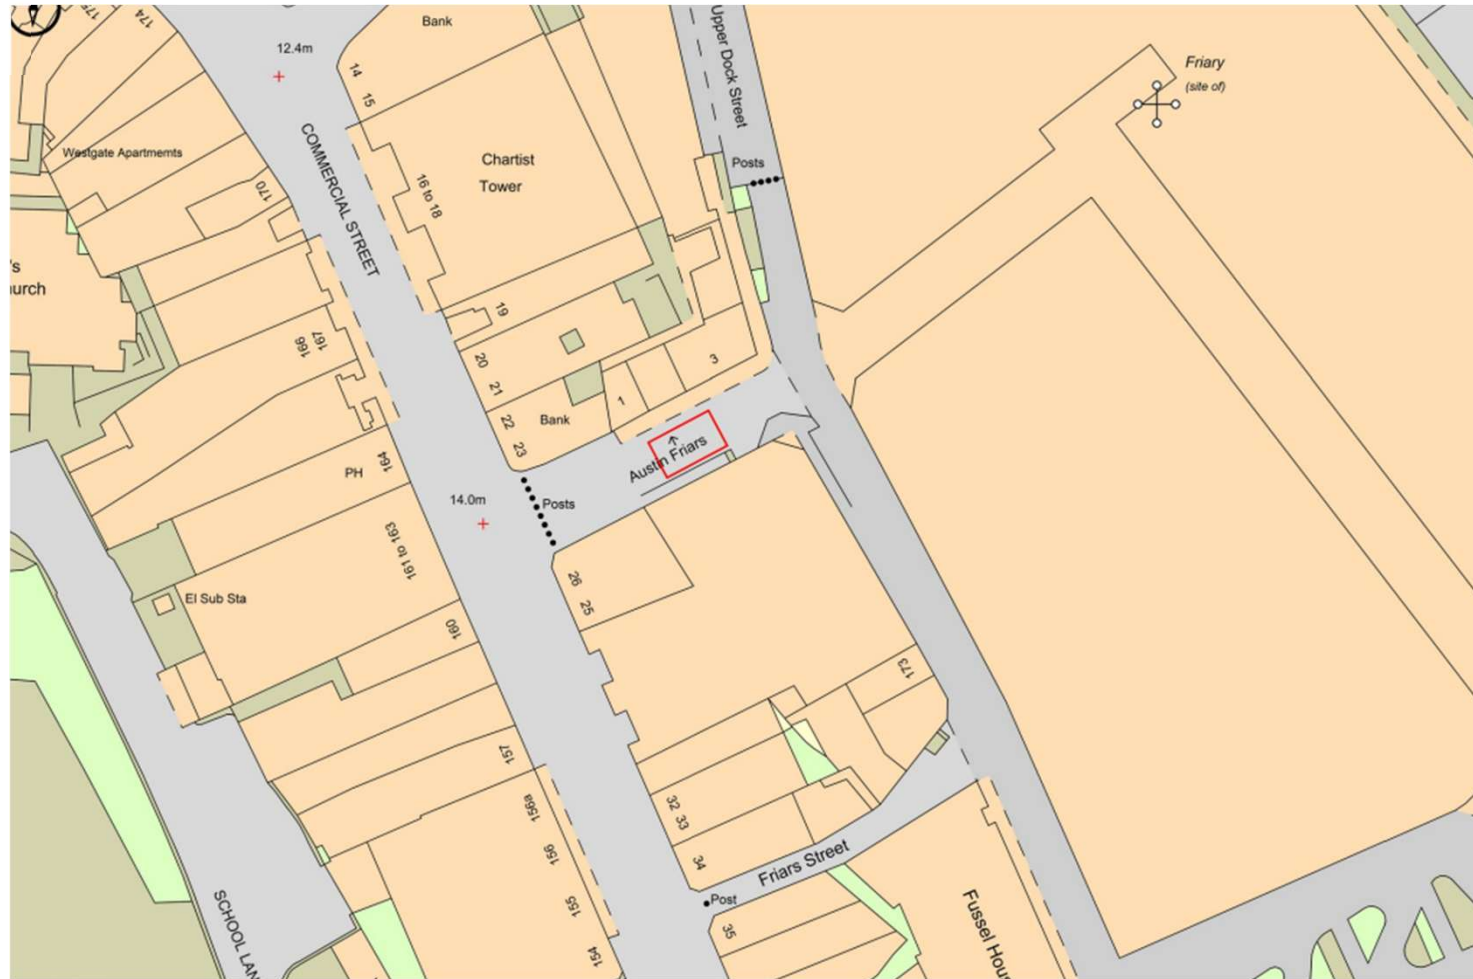

Scale 1:1250



JCDecaux




Pavement outside

o/s 10-12 Austin Friars


NP20 1DQ

Easting: 331163m

Northing: 188023m

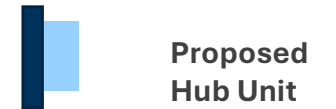

Proposed
Hub Unit

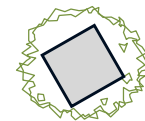


Tree
Planter



Light
Column



Electrical
Cabinet

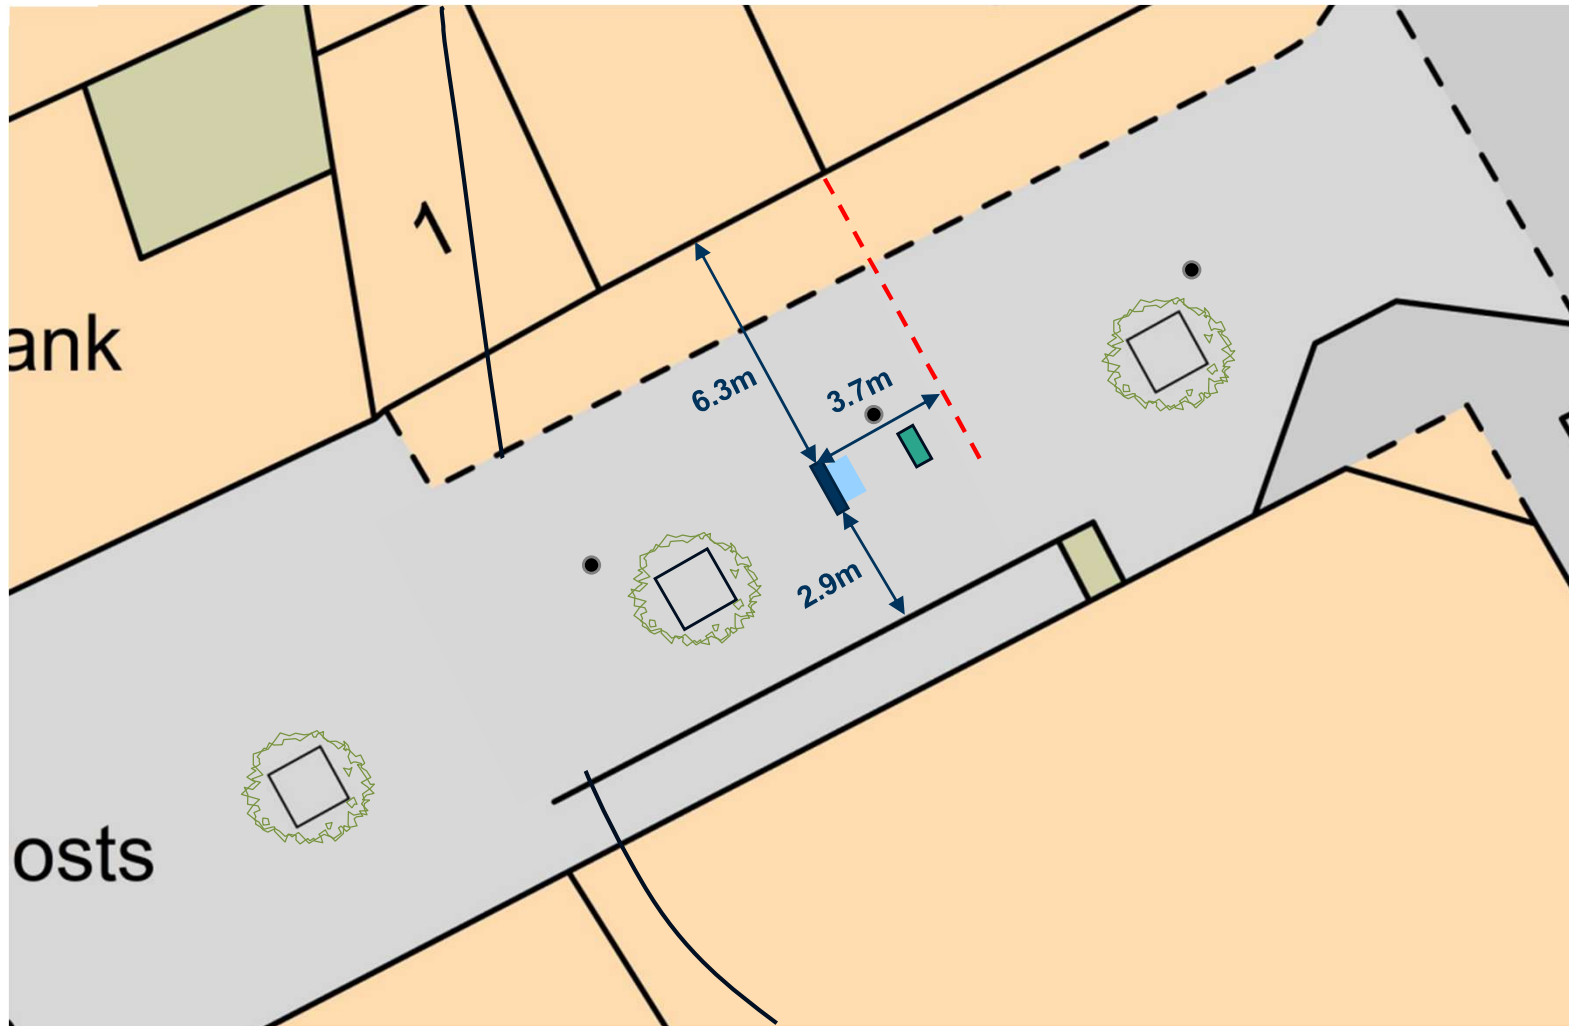

Scale 1:200





Existing Street View



Proposed Street View



Existing Street View



Proposed Street View