
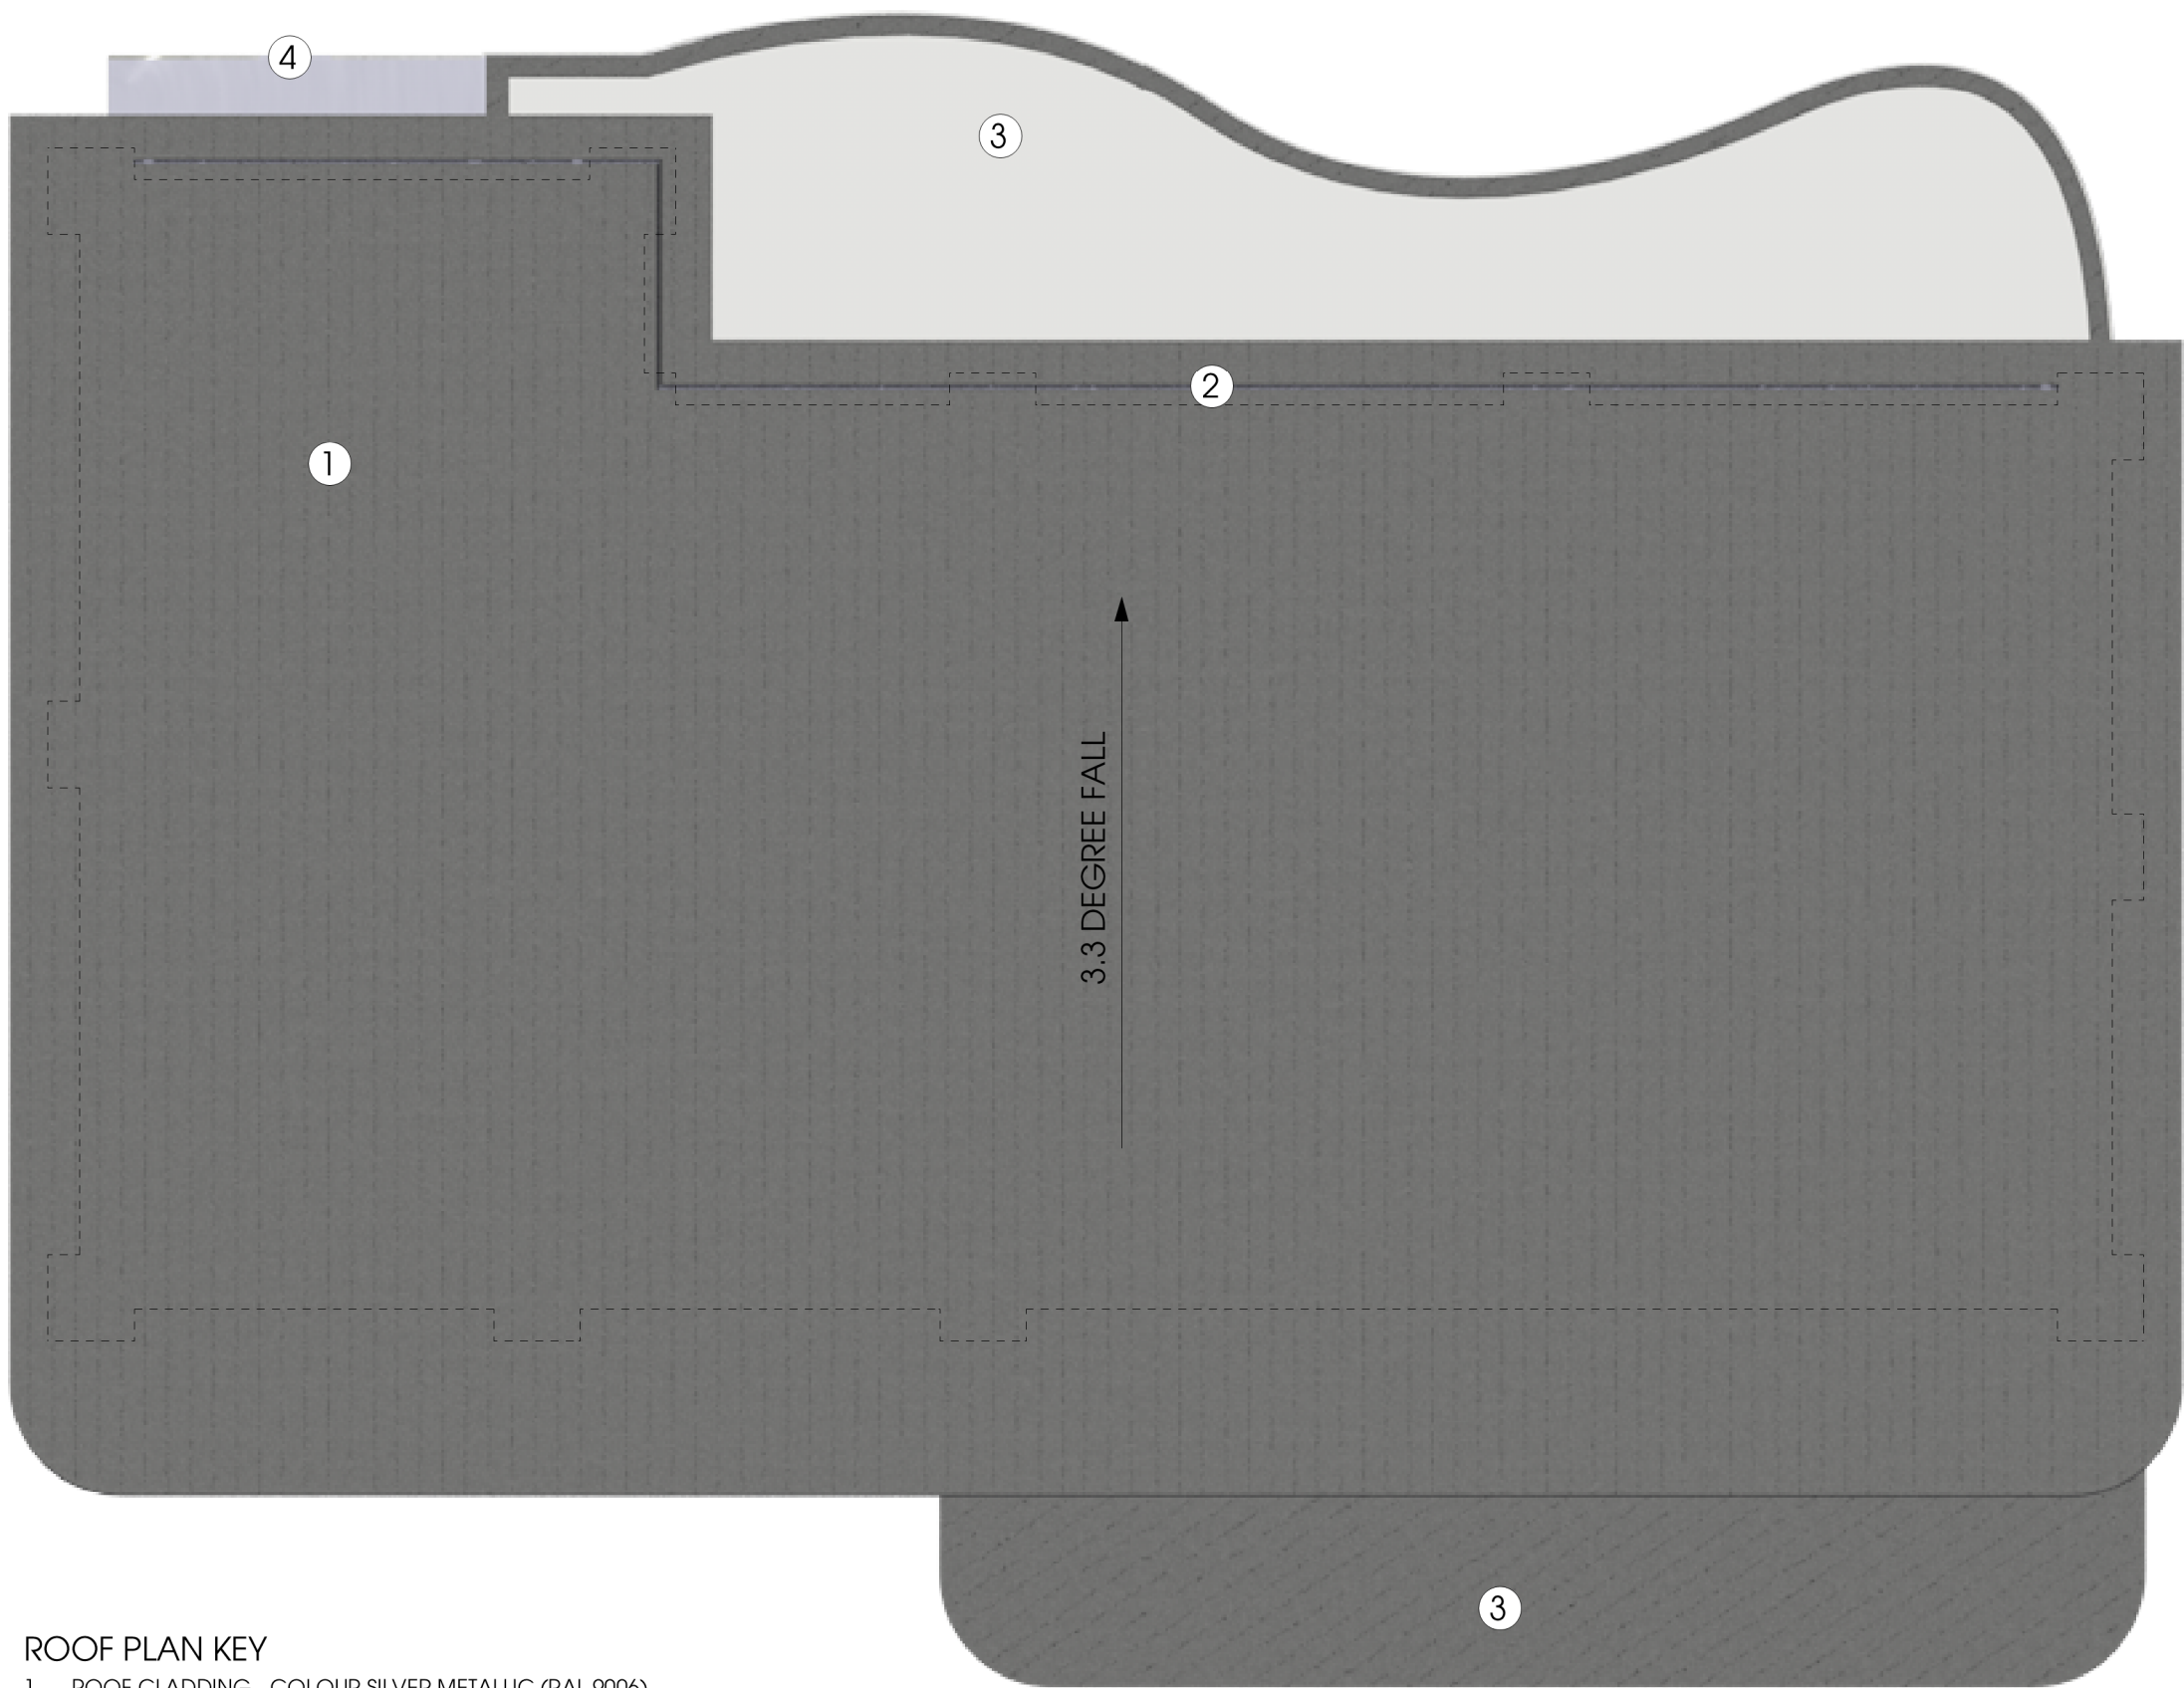


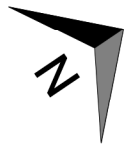

ROOF PLAN KEY

- 1. ROOF CLADDING - COLOUR SILVER METALLIC (RAL 9006)
- 2. GUTTER AND RAINWATER DOWNPIPES - COLOUR SILVER METALLIC (RAL 9006)
- 3. CANOPY BELOW
- 4. BELOW EXTERNAL FIRE ESCAPE STAIRS

htcarchitects

York Place Studio
8 Britannia Street
Leeds
LS1 2DZ
T: (0113) 244 3457
W: www.htcarchitects.co.uk
E: info@htcarchitects.co.uk

client
Lidl GB Ltd.

project
Glan Llyn
Newport

drawing title
Nursery Proposed Roof Plan

date
July 2024

status
Planning

scale
1:100 @ A3

drawn
KA

checked
BM

job no.
3211

dwg no.
P132

rev.
A