
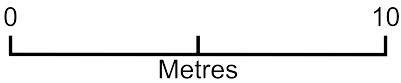


Site Plan

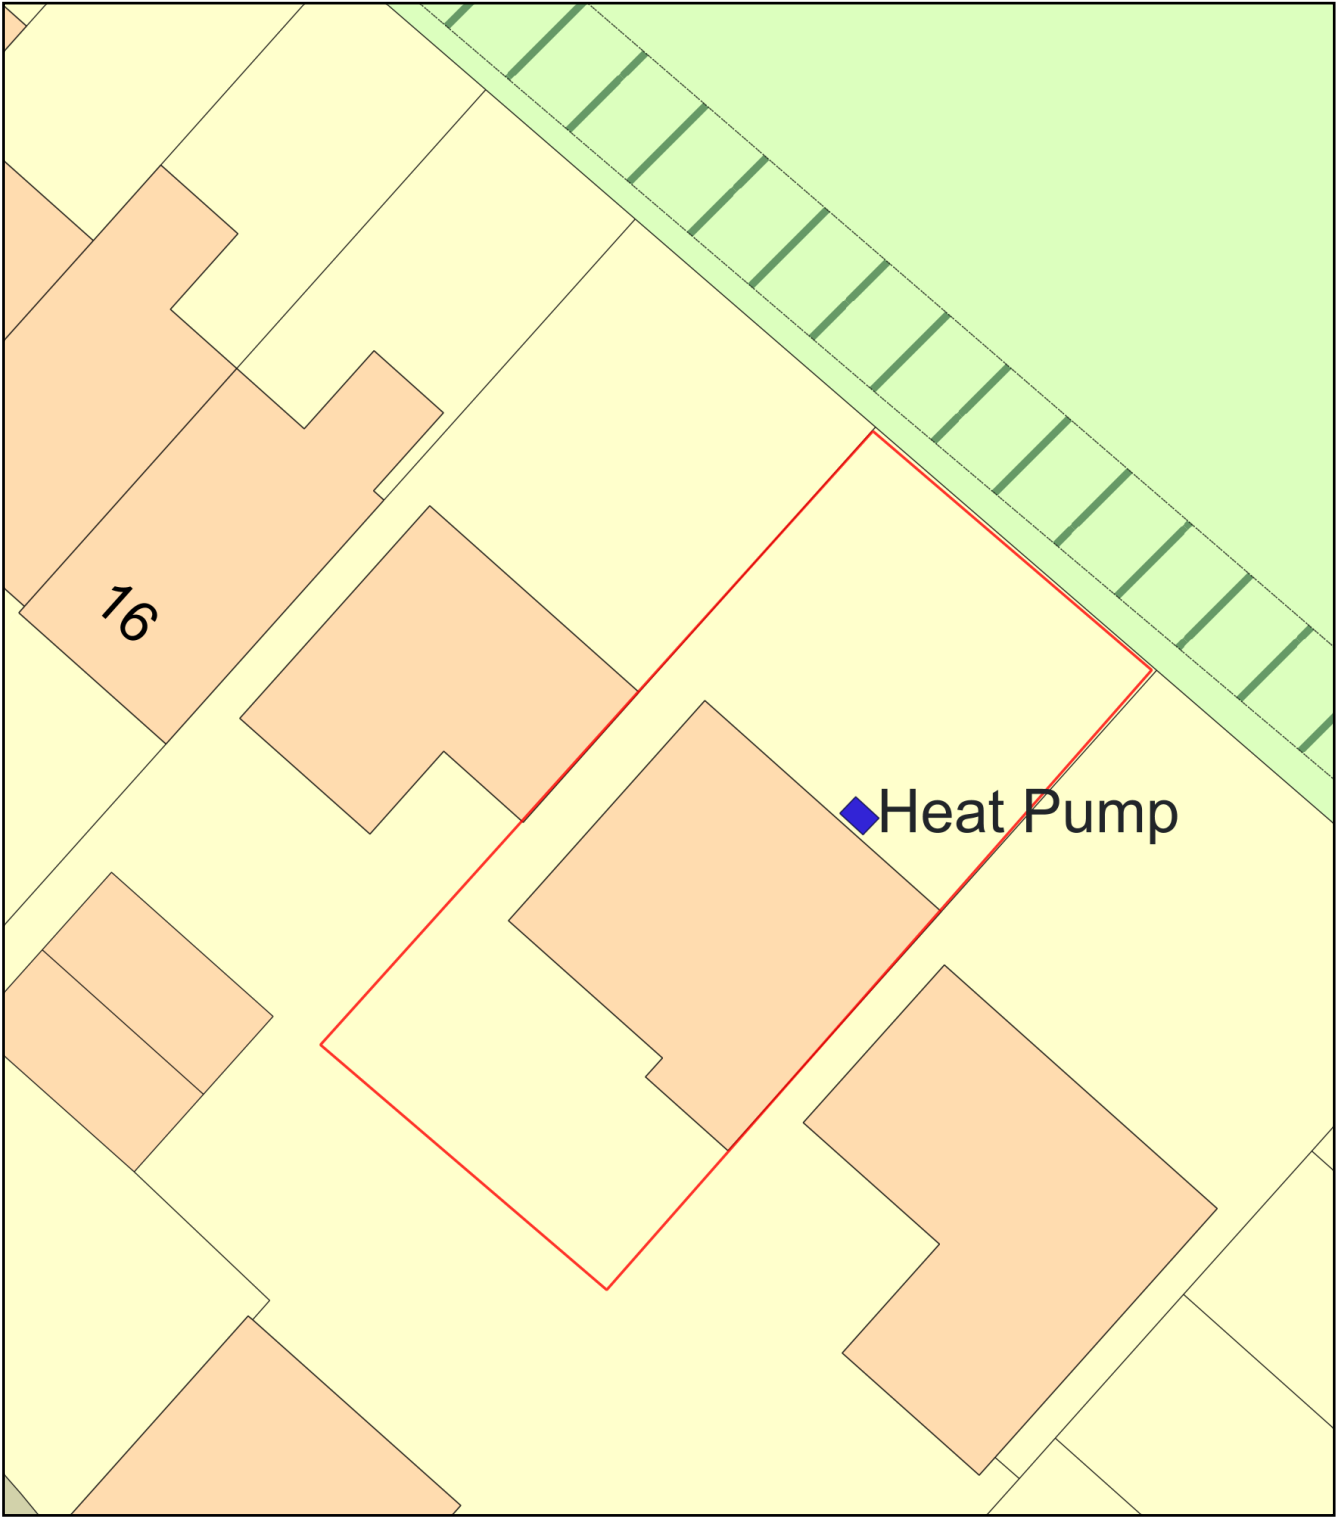

Plan Produced for: Michael Frise

Date Produced: 26 Apr 2025

Plan Reference Number: TQRQM25116210857738

Scale: 1:200 @ A4