
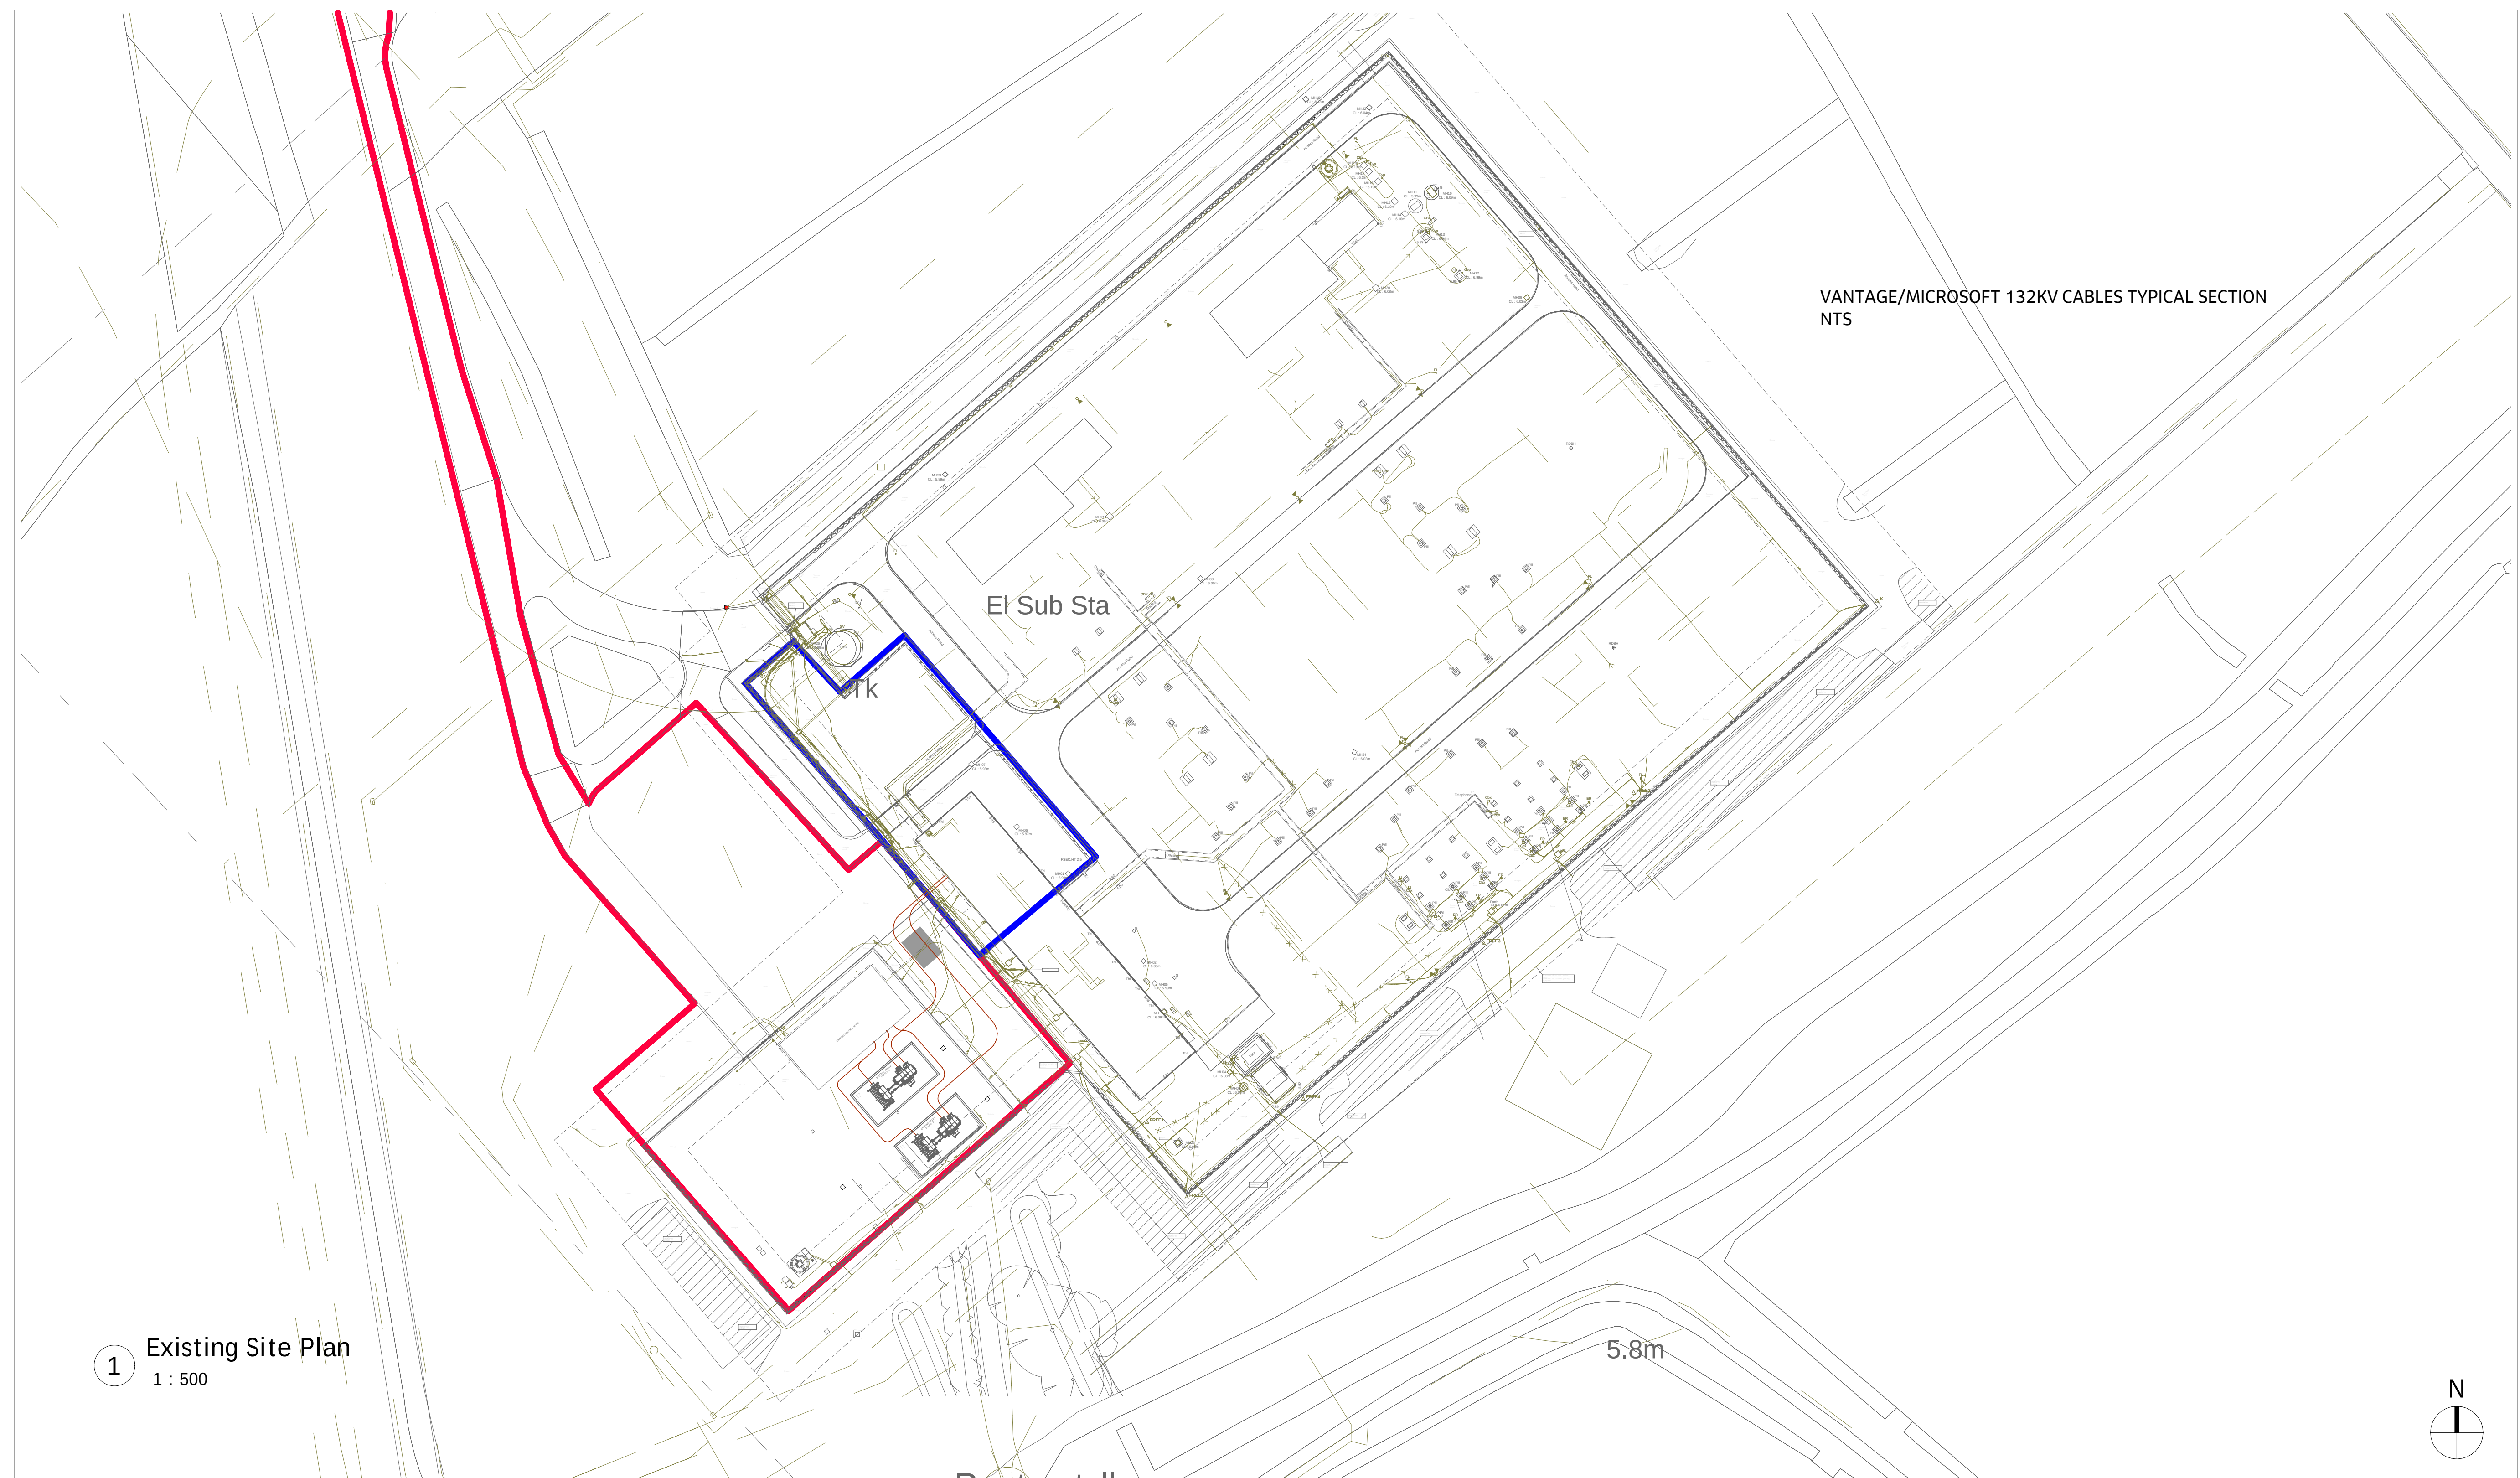


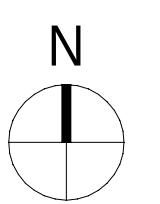

VANTAGE/MICROSOFT 132KV CABLES TYPICAL SECTION
NTS

[illegible]

1. ALL DIMENSIONS ARE IN MILLIMETRES UNLESS NOTED OTHERWISE.
2. THIS DRAWING IS FOR DEVELOPMENT PURPOSES ONLY.

-  PROPOSED BUILDING
  PROPOSED EQUIPMENT
-  EXISTING BUILDING
  EXISTING EQUIPMENT
-  TEMPORARY CONSTRUCTION LAYDOWN AND PARKING AREA
-  RED LINE BOUNDARY
 WORKS WITHIN SSE 132KV SUBSTATION AND ACCESS ROUTE TO THE SITE
-  BLUE LINE BOUNDARY
 ADDITIONAL LAND IN SSE OWNERSHIP
-  HIGH VOLTAGE OVERHEAD CABLES AND SWING SAFETY ZONE

Jacobs



132kV GIS Building
Existing Site Plan

FOR PLANNING

Jacobs No.	B2494900
Client No.	000006410

Drawing number
B2494900-JAC-ZZ-XX-DR-C-0025

S2

Rev
P01