


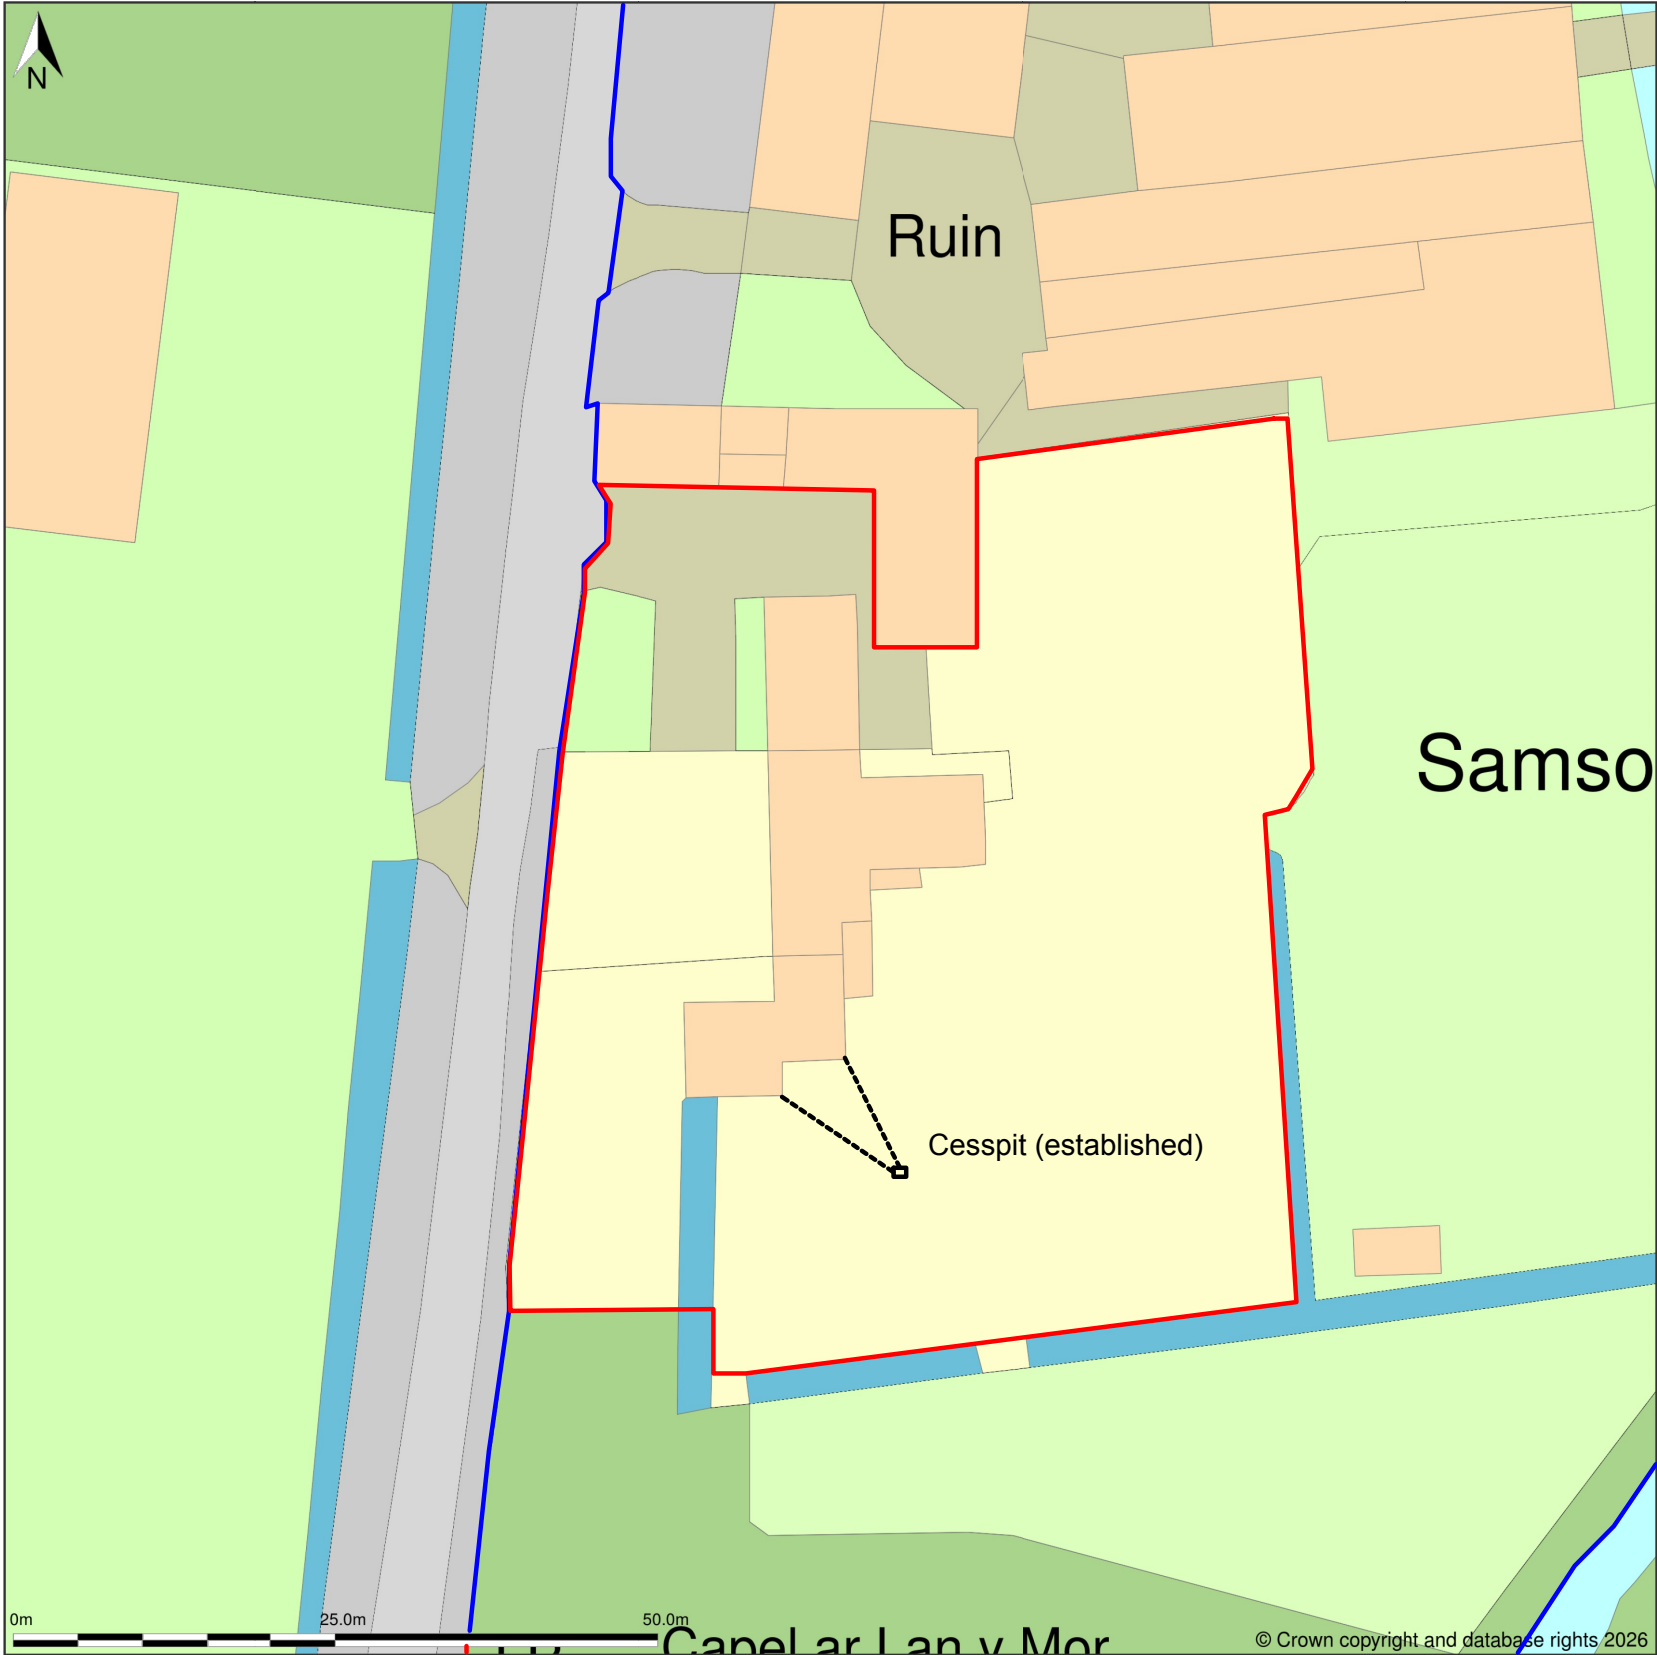

Site Plan (also called a Block Plan) shows area bounded by: 337621.25, 183038.0 337749.25, 183166.0 (at a scale of 1:500), OSGridRef: ST37688310. The representation of a road, track or path is no evidence of a right of way. The representation of features as lines is no evidence of a property boundary.

Produced on 4th Jun 2026 from the Ordnance Survey National Geographic Database and incorporating surveyed revision available at this date. Reproduction in whole or part is prohibited without the prior permission of Ordnance Survey. © Crown copyright 2026. Supplied by buyaplan.co.uk a licensed Ordnance Survey partner (100053143). Unique plan reference: #01065749-164039.

Ordnance Survey and the OS Symbol are registered trademarks of Ordnance Survey, the national mapping agency of Great Britain. Buy A Plan® logo, pdf design and the buyaplan.co.uk website are Copyright © Passinc Ltd 2026.

General Notes

	Revision/Issue	Date



130 Aztec West
Almondsbury
Bristol
BS32 4UB

Tel: 0117 9200139
www.hfwsurveyors.com

Project

Samson Court Farm
Goldcliff
Newport,
NP18 2PH

Drawing Title

Location Plan

Date: 21st May 2026

Scale:
1:1250

Drawing no:
5997/011

Job No:
5997

AWJ

A3