


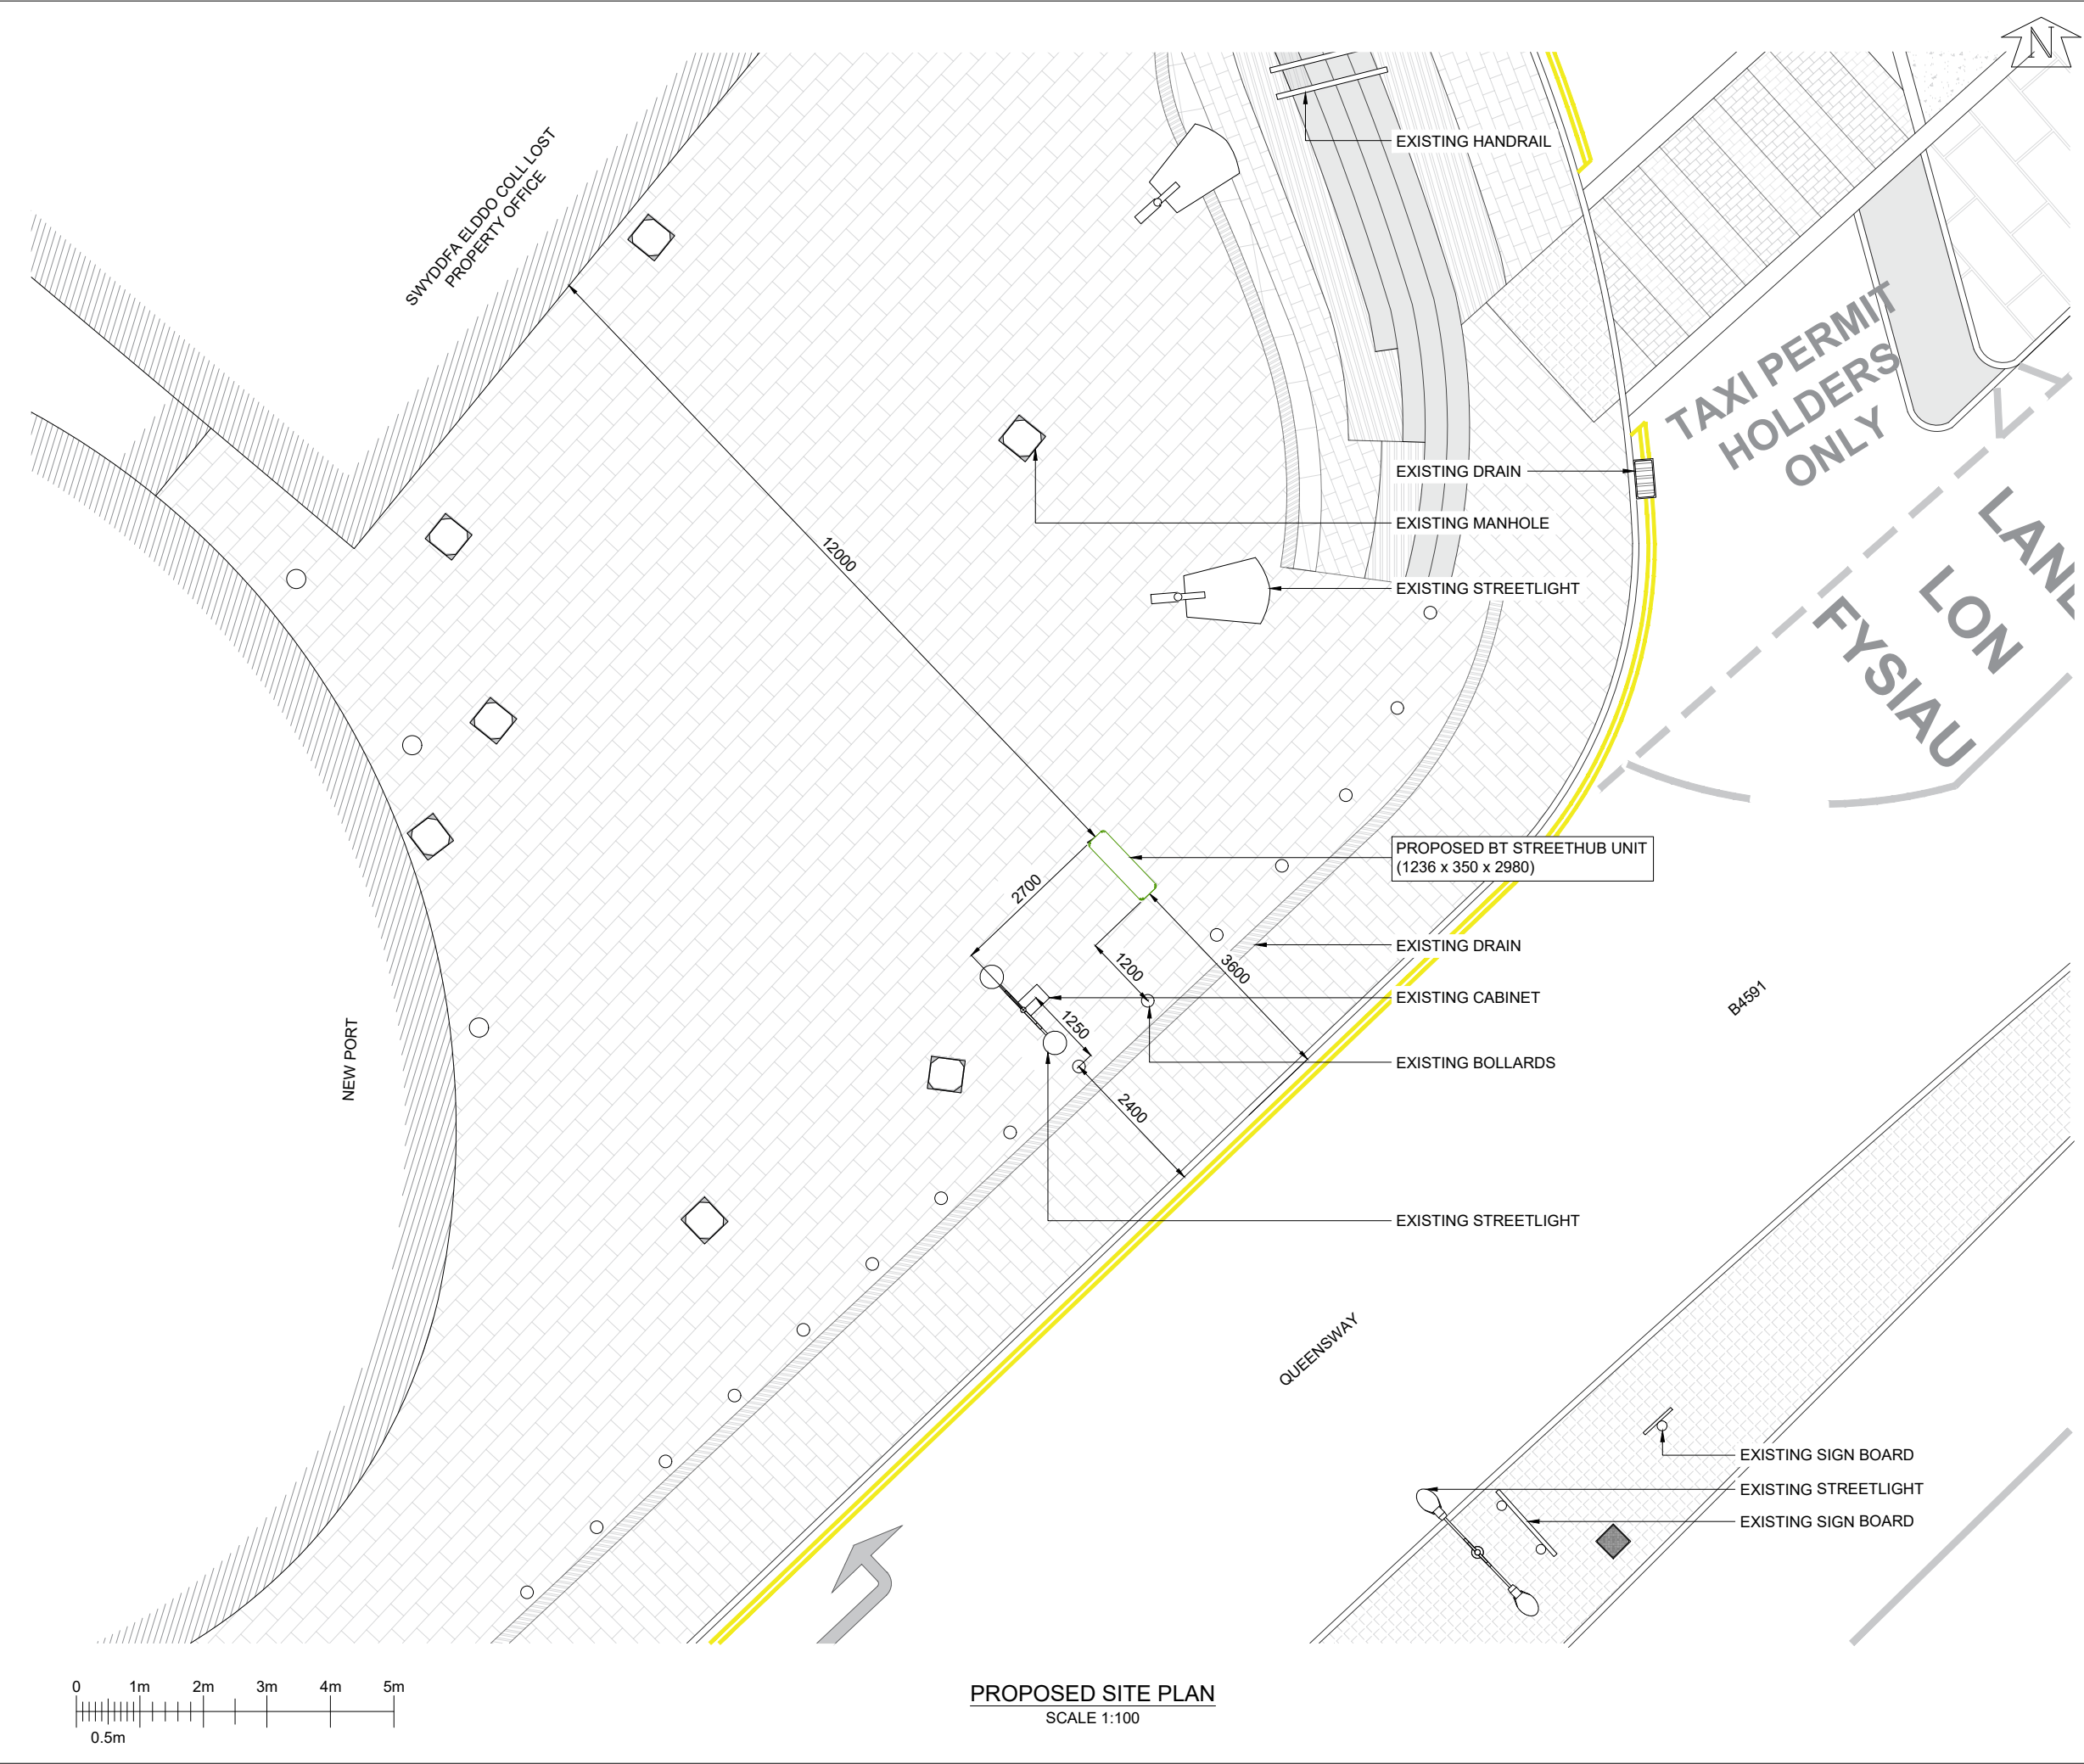

GENERAL NOTES

Use written dimensions only, do not scale from drawing. Use latest revision of all referenced information.

LAT 51.588552

LONG -2.999960

A	25/11/2025	New BT Streethub Structure	PSB	ADN
Rev	Date	Description	Drawn	Chkd



Drg Status

PLANNING

Cell No. & Name

NPO-003

Site Name & Address

Pavement o/s Newport Railway Station, Southside, Newport NP20 4AX

Drawing Title

PROPOSED SITE PLAN

Scale	1:100	Date	25/11/2025
Drawn By	PSB	Checked By	ADN
Drawing Number	002	Revision	A