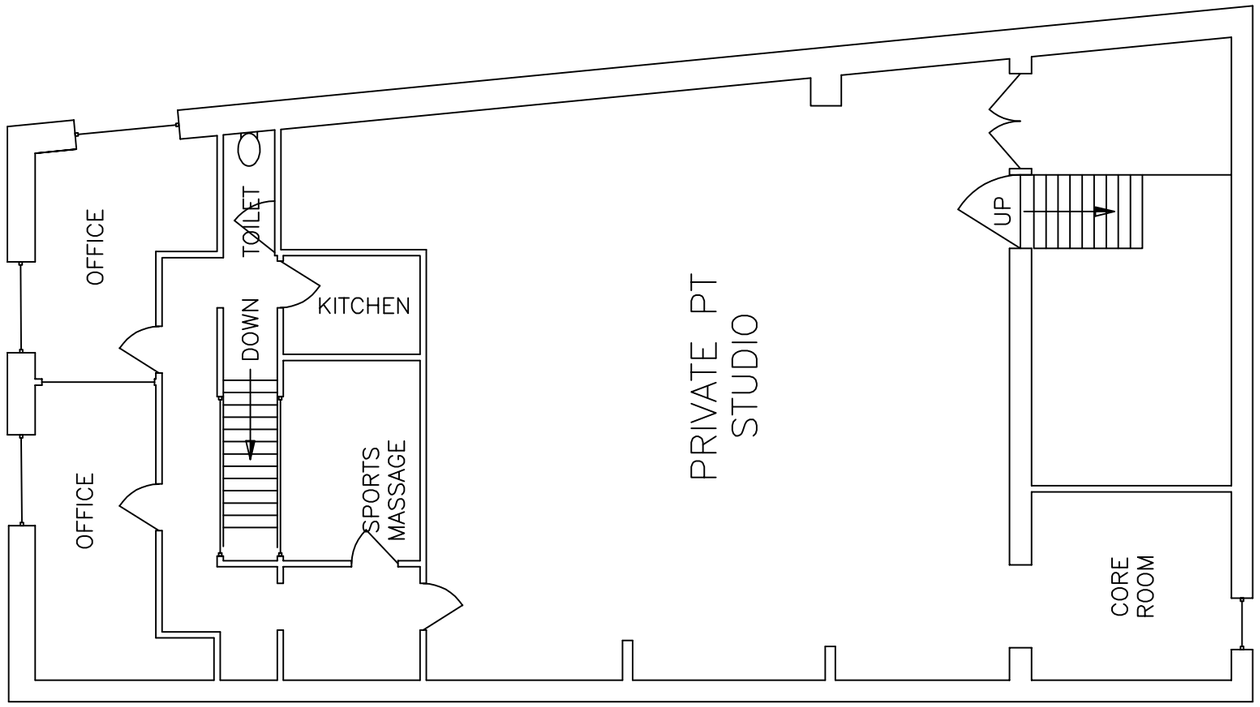

FLOOR PLAN

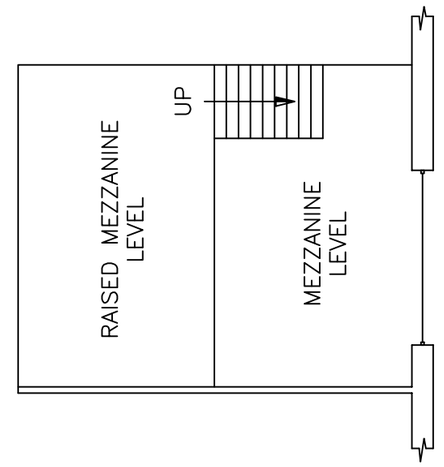

PART PLAN ON MEZZANINE FLOOR

PROJECT:
PROPOSED TRAINING STUDIO
AT THE OLD DAIRY, 10 RUDRY STREET
NEWPORT NP19 7AN

DRG TITLE:
PROPOSED FIRST FLOOR PLAN

DATE: OCTOBER 2024

SCALE: 1:100

DRAWN: CSL

DRAWING NO.	REV.
FP-1	A

Revision A: - Mezzanine Floor Plan Added