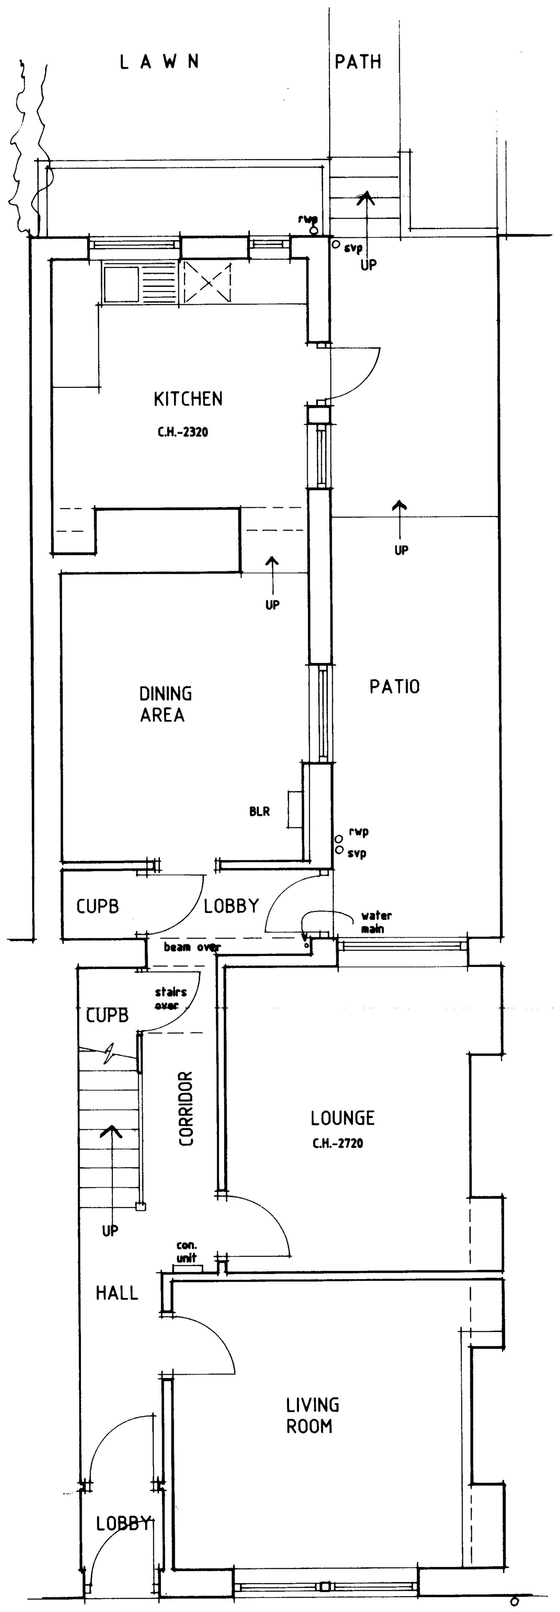

EXISTING GROUND FLOOR PLAN

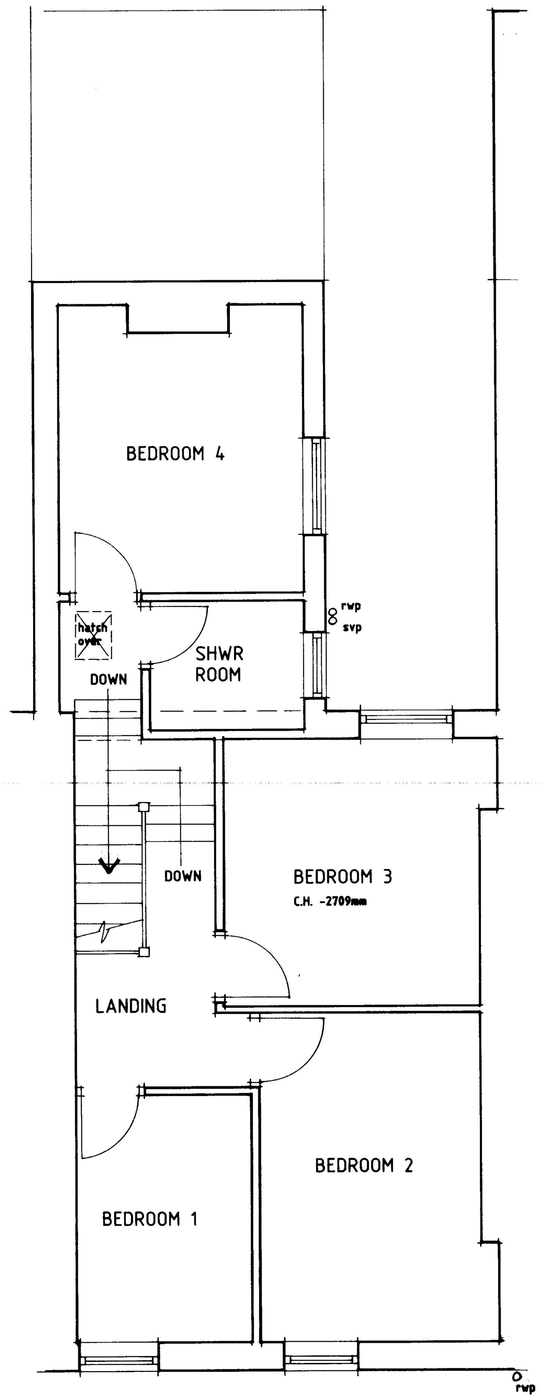

EXISTING FIRST FLOOR PLAN

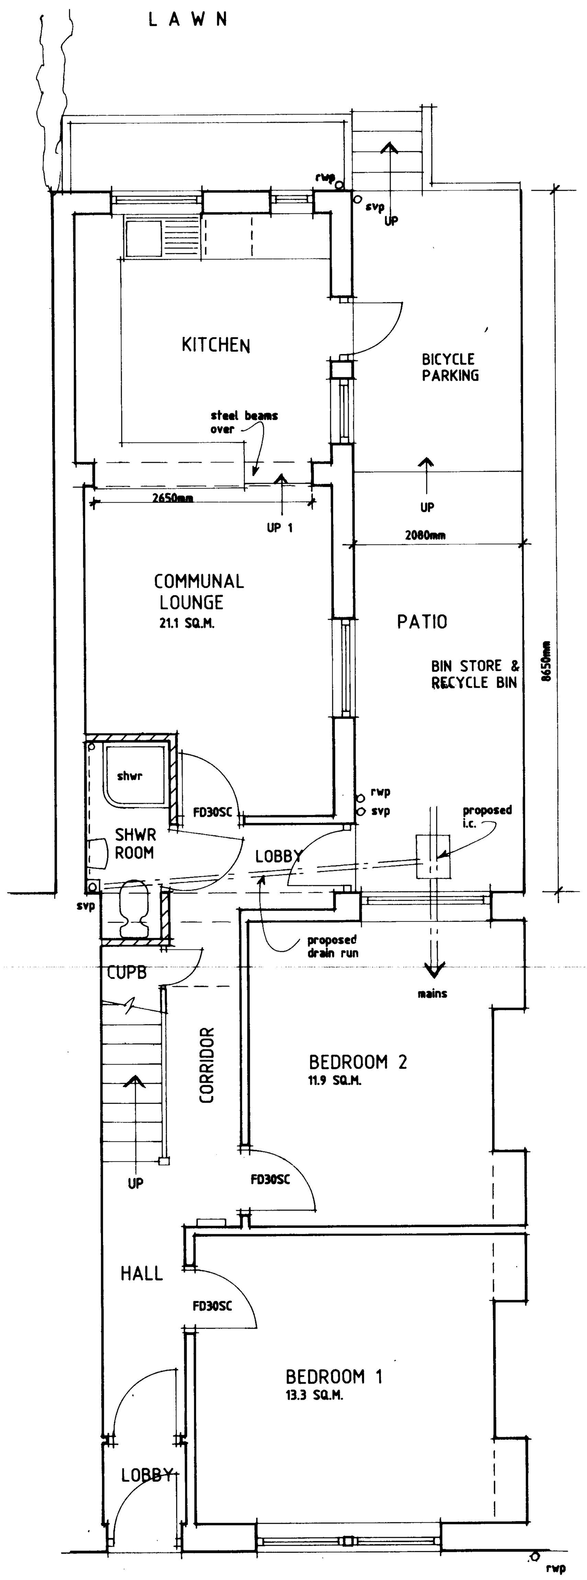

PROPOSED GROUND FLOOR PLAN

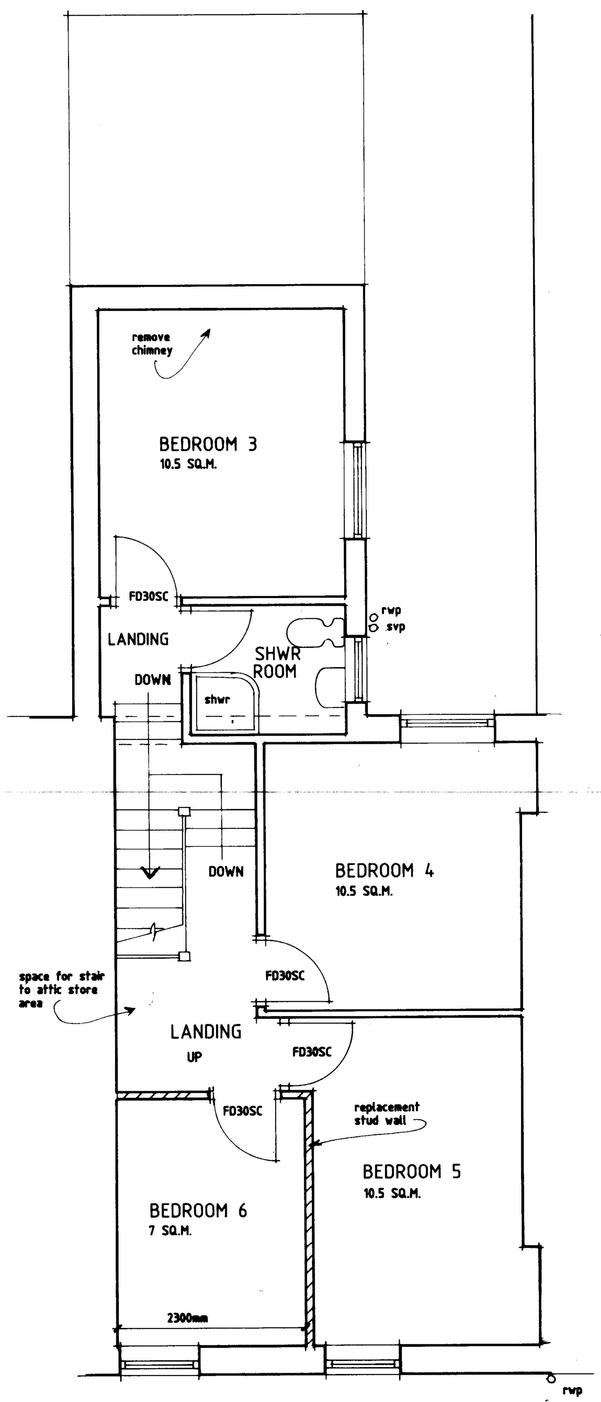

PROPOSED FIRST FLOOR PLAN

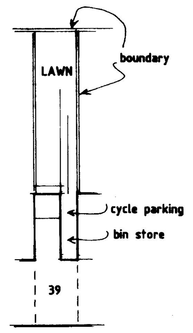

SITE PLAN

SCALE - 1:500

SCALE- 1:50

M 0 1 2 3 4 5

Revisions		
Ref	Date	Description

K.W. DORRINGTON MCIAT MCABE
ARCHITECTURAL ASSOCIATES
Tel:(01633) 857566

PROPOSED CHANGE OF USE TO -
6 BED HOUSE IN MULTIPLE OCCUPATION -
39, DOLPHIN STREET,
NEWPORT, NP20 2AT.

EXISTING AND PROPOSED

date: DECEMBER 2024

scale: 1:50 / 2CM-1M AT A1

drawing number:
KD1993/1