

AS EXISTING

232 CORPORATION ROAD, NEWPORT

SITE LOCATION PLAN
SCALE 1:1250

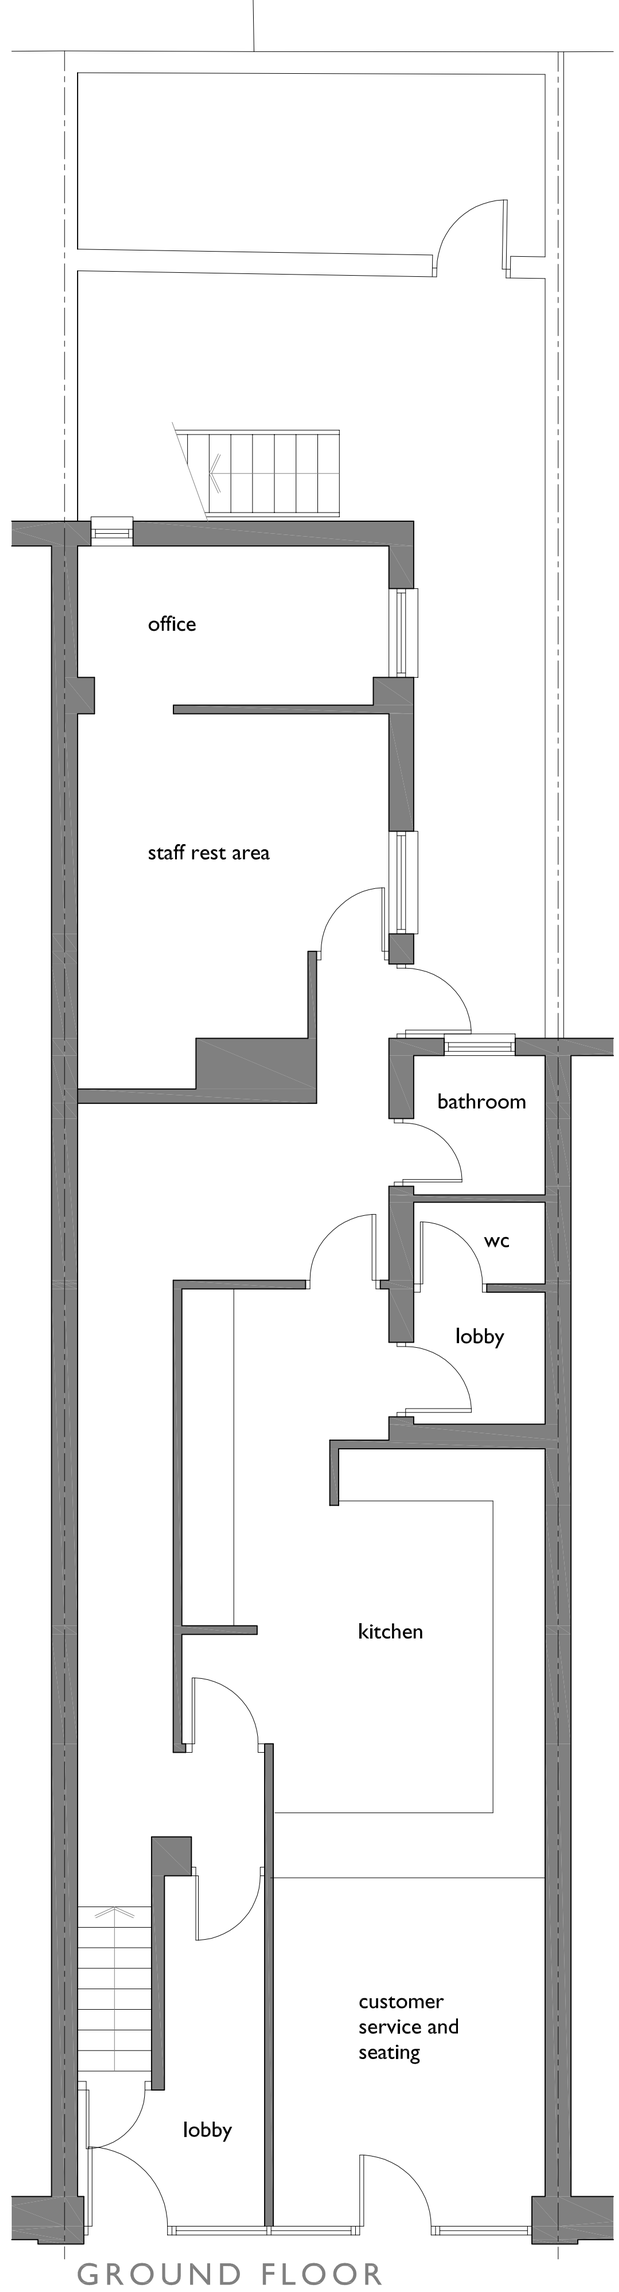

GROUND FLOOR

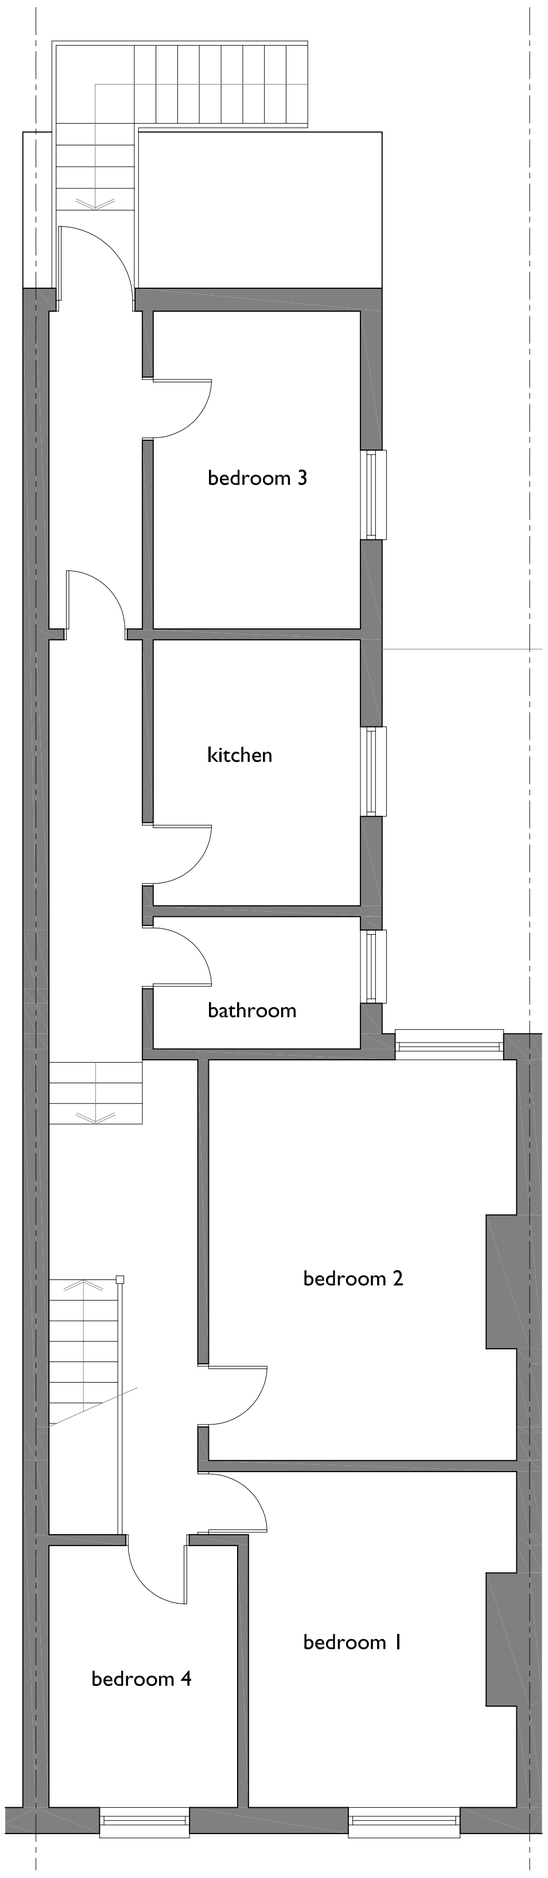

SCALE THIS DRAWING ONLY FOR PLANNING PURPOSES CHECK ALL DIMENSIONS ON SITE

This drawing is to establish design intent. The contractor is responsible for quantities, dimensions, verification of site conditions, compliance with contract documents for information that pertains to the fabrication processes or techniques of construction and for the co-ordination of work with all trades. All errors or omissions are to be reported to the designers.

Original drawing size A1

this drawing is copyright, all rights reserved.

Rev	Date	Description	By	Checked
-	-	-	-	-

Client: MR A. HUSSAIN
Project: 232 CORPORATION ROAD, NEWPORT.
Title: FLOOR PLANS AS EXISTING
Scale: 1:50,1:1250 @ A1; 1:100,1:2500 @ A3
Status: PLANNING
Drawn: jmt
Date: Apr 2025
Approved: ---
Checked: ---
Job No: 2025.494
Drg. No: PL01
Rev.: -

ajt design
69 St Julians Road, Newport,
South Wales, NP19 7RU.
Tel: 07891 973844
Email: jason@ajtechdesign.co.uk