


Elevation of Front Boundary Wall

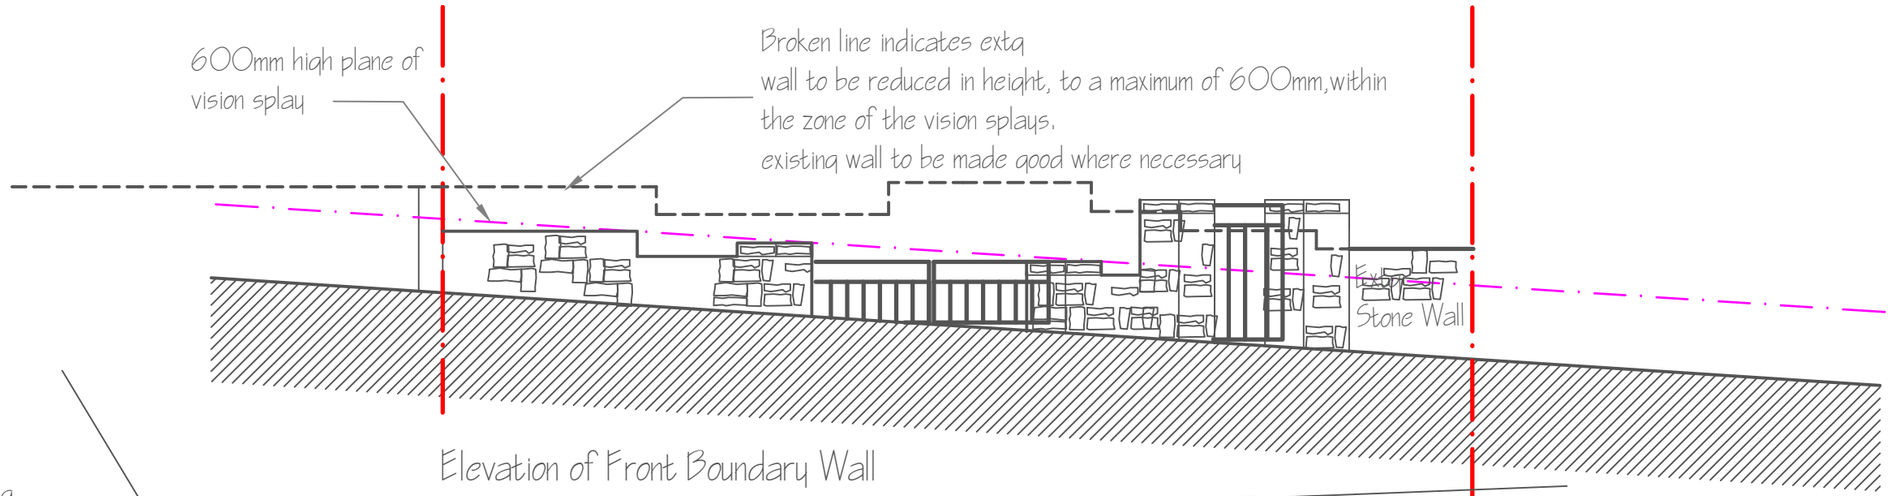

Layout as Proposed

	Description	Date

Project Client: Mr and Mrs Williams	Project Title: New Car Parking Area and Access to 60 Glanwern Ave Newport.	Drawing Title: Layout and Front Elevation as Proposed	THIS DRAWING IS COVERED BY COPYRIGHT WHICH REMAINS WITH HOWARD HICKS DESIGN AND MUST NOT BE REPRODUCED IN ANY FORM WITHOUT THEIR EXPRESS PERMISSION.	Scale: 1:50 / Drawn by: HH	Date / Checked	Drawing No.: PL14 / Status: Planning	Job No.: 2209 / Rev.No.

Howard Hicks Design
Architectural Designers. Technologists . Building Surveyors . Project Management
21 East Road,Oakfield,Torfaen,Cwmbran,Torfaen,Wales NP44 3DW
Tel 01633 527159, Mob 07984 971763