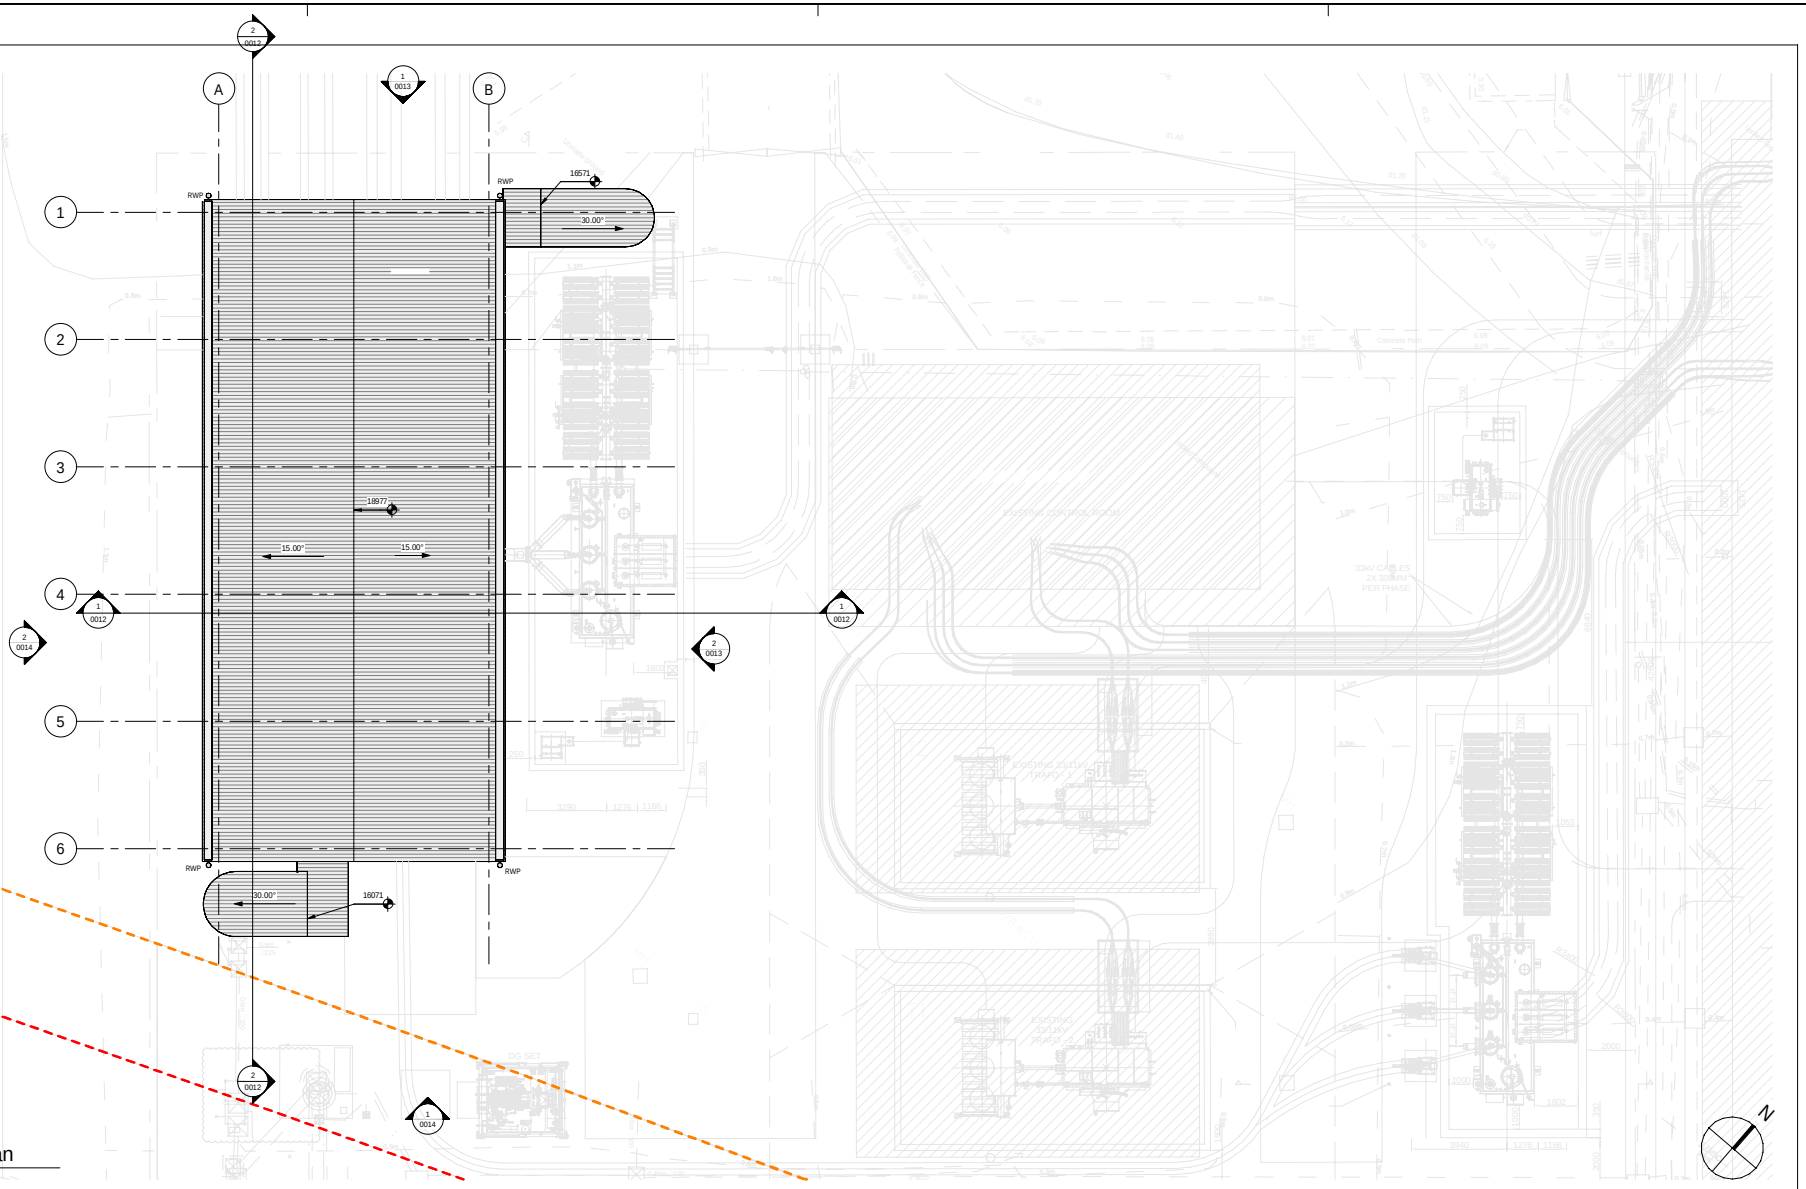



1 Roof Plan
1 : 100

| Rev | Rev. Date | Purpose of revision | Orig | Check'd | Rev'd | Appr'd |
|---|---|---|---|---|---|---|
| P01 | 20/06/2025 | FOR PLANNING | SK | SS | KR | CN |

© Copyright 2025. Jacobs U.K. Limited. The concepts and information contained in this document are the property of Jacobs. Use or copying of this document in whole or in part without the written permission of Jacobs constitutes an infringement of copyright. Limitation: This drawing has been prepared on behalf of, and for the exclusive use of Jacobs' Client, and is subject to, and issued in accordance with, the provisions of the contract between Jacobs and the Client. Jacobs accepts no liability or responsibility whatsoever for, or in respect of, any use of, or reliance upon, this drawing by any third party.

NOTES

1. ALL DIMENSIONS ARE IN MILLIMETRES UNLESS NOTED OTHERWISE.
2. THIS DRAWING IS FOR DEVELOPMENT PURPOSES ONLY.



LEGEND

- PROPOSED
- EXISTING
- RED LINE BOUNDARY — WORKS WITHIN SSE 132KV SUBSTATION AND ACCESS ROUTE TO THE SITE
- BLUE LINE BOUNDARY — LAND OWNED BY SSE OUTSIDE SITE BOUNDARY
- HIGH VOLTAGE OVERHEAD CABLES AND SWING SAFETY ZONE

0 1 2 3 4 5 10
GRAPHIC SCALE 1:100

Jacobs
95 Bothwell St, Glasgow, G2 7HX
Tel:+44 (0)141 243 8000 Fax:+44(0)141 226 3109
www.jacobs.com

Client: sse Energy Solutions

Project: IMPERIAL PARK
132 KV GIS SUBSTATION

Drawing title: 132kV GIS Building
Roof Plan

| | | |
|---|---|---|
| Drawing status | FOR PLANNING | Suitability S2 |
| Scale | As indicated @ A1 | |
| Jacobs No. | B2494900 | Rev P01 |
| Client No. | 00006410 | |

Drawing number: B2494900-JAC-ZZ-XX-DR-C-0020