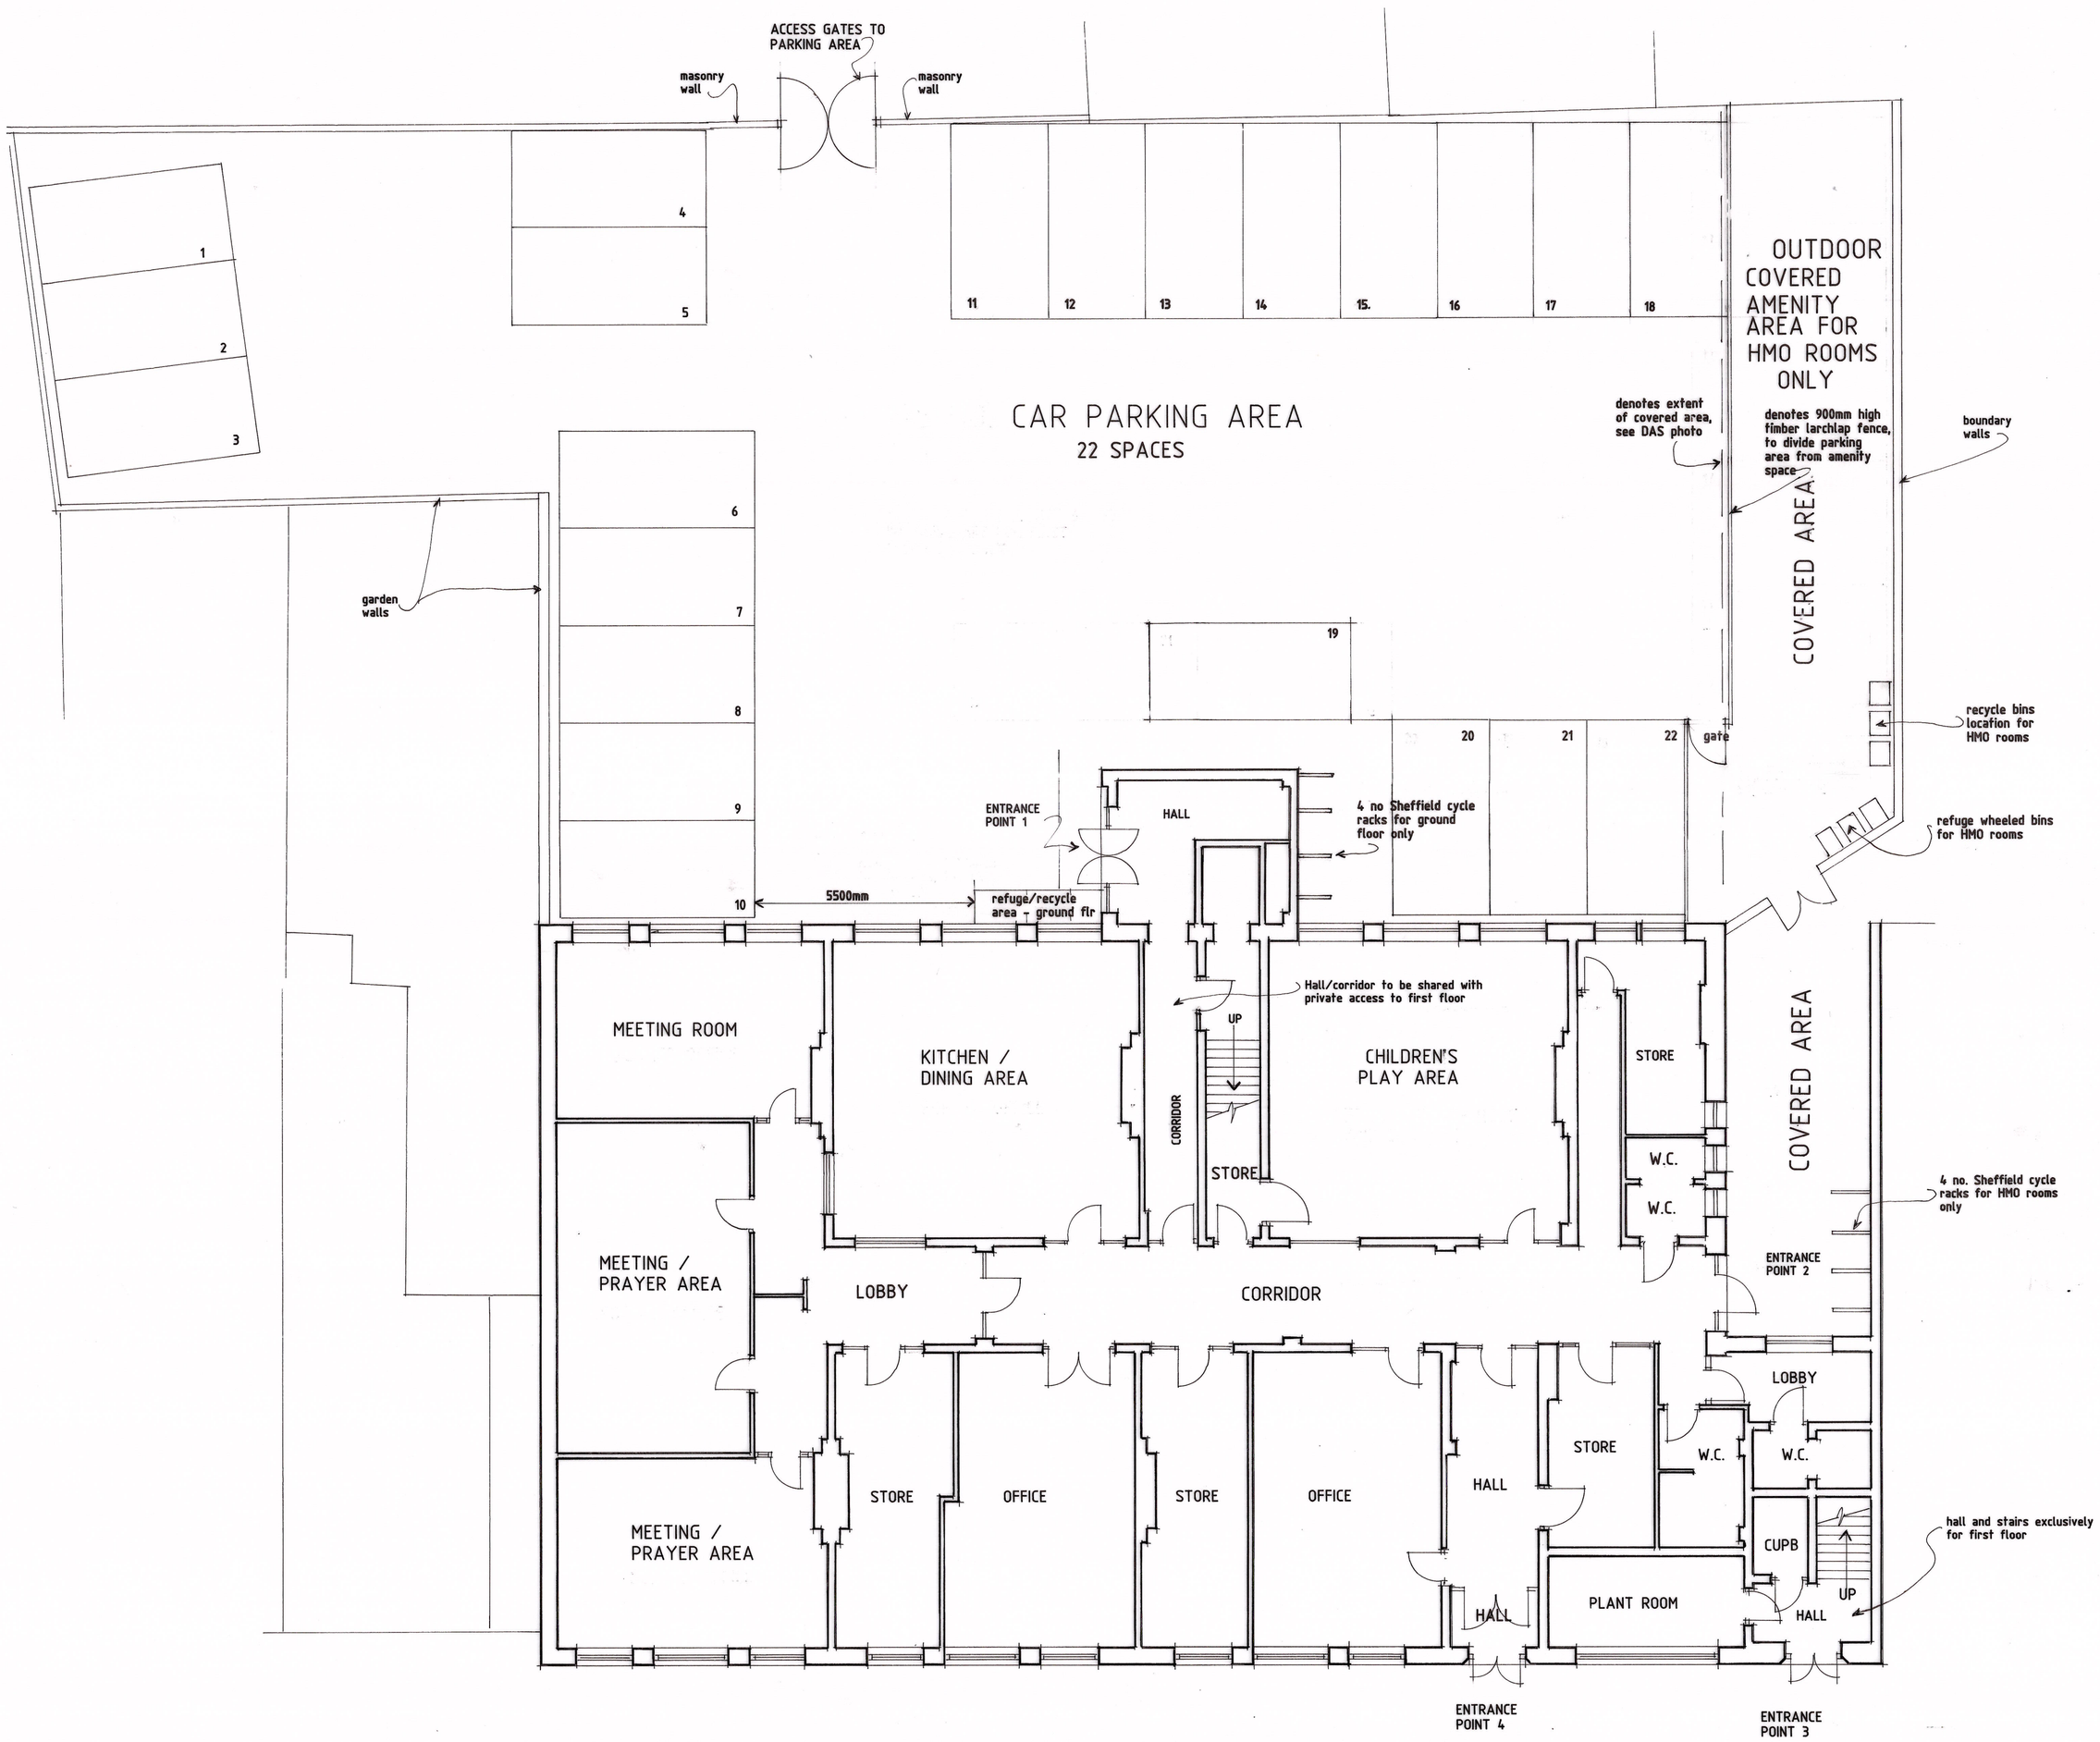


PROPOSED -
GROUND FLOOR / SITE PLAN

M
0 1 2 3 4 5 6 7

Revisions		
Ref	Date	Description

K.W. DORRINGTON MCIAT MCABE
ARCHITECTURAL ASSOCIATES
Tel:(01633)857566

CHANGE OF USE TO MIXED USE
AT - TY DERWEN,
CHURCH ROAD, NEWPORT,
NP19 7EJ.

PROPOSED GROUND FLOOR & SITE PLAN

date: MAY 2025

scale: 1:100 AT A1

drawing number:
KD1995/3