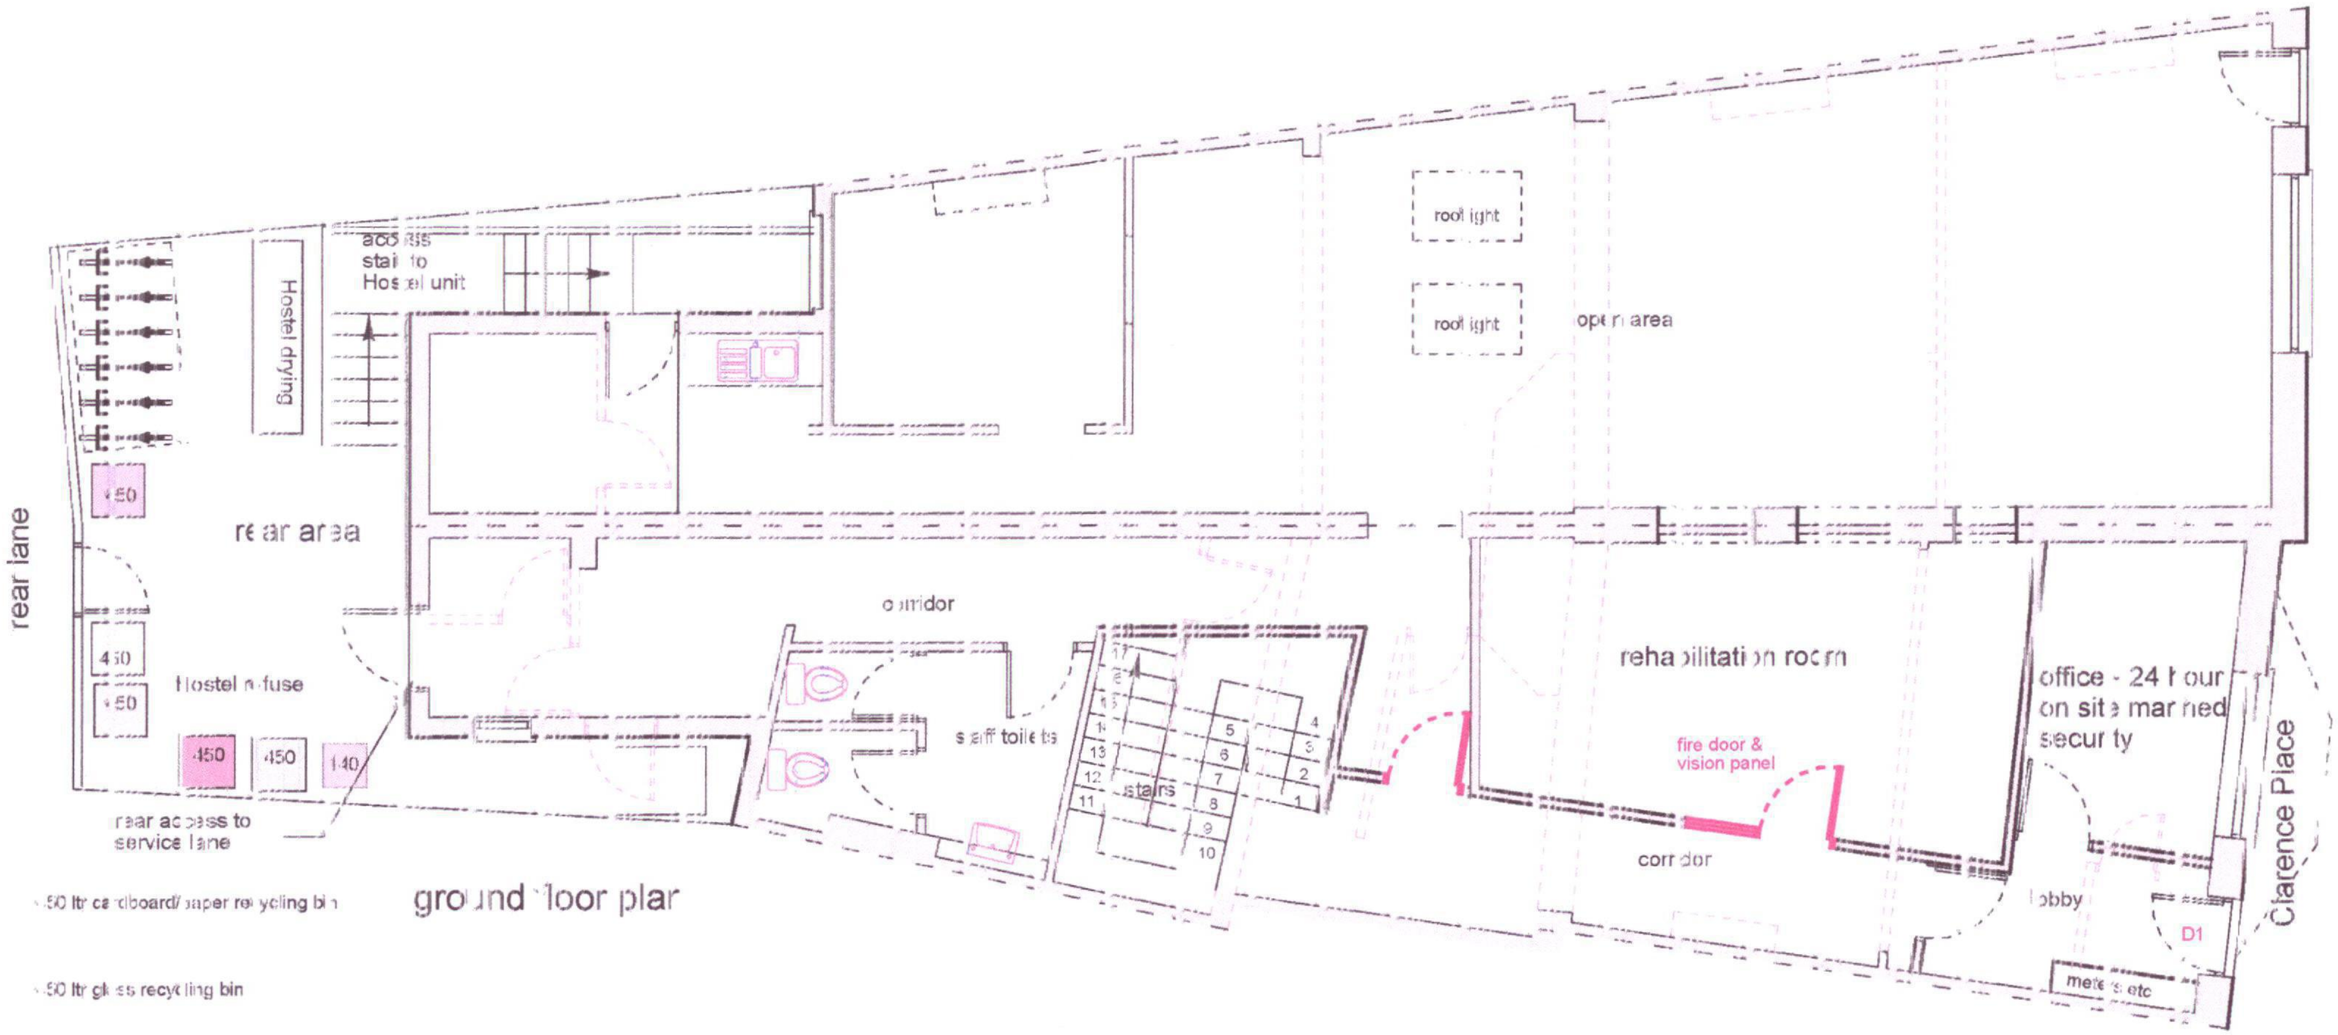


ground floor plan

450	50 ltr cardboard/ paper recycling bin
450	50 ltr glass recycling bin
450	50 ltr grey bin
450	50 ltr plastic recycling bin
140	40 ltr food waste bin
450	50 ltr garden waste bin

Trewent Designs Ltd

client - Copper-Kite 2.0 Ltd

proj: 52/54 Clarence Place, Newport, NP19 0AH

ground floor site plan

scale - 1:100 @ A4

dwg no. - 2033-60