


©Copyright

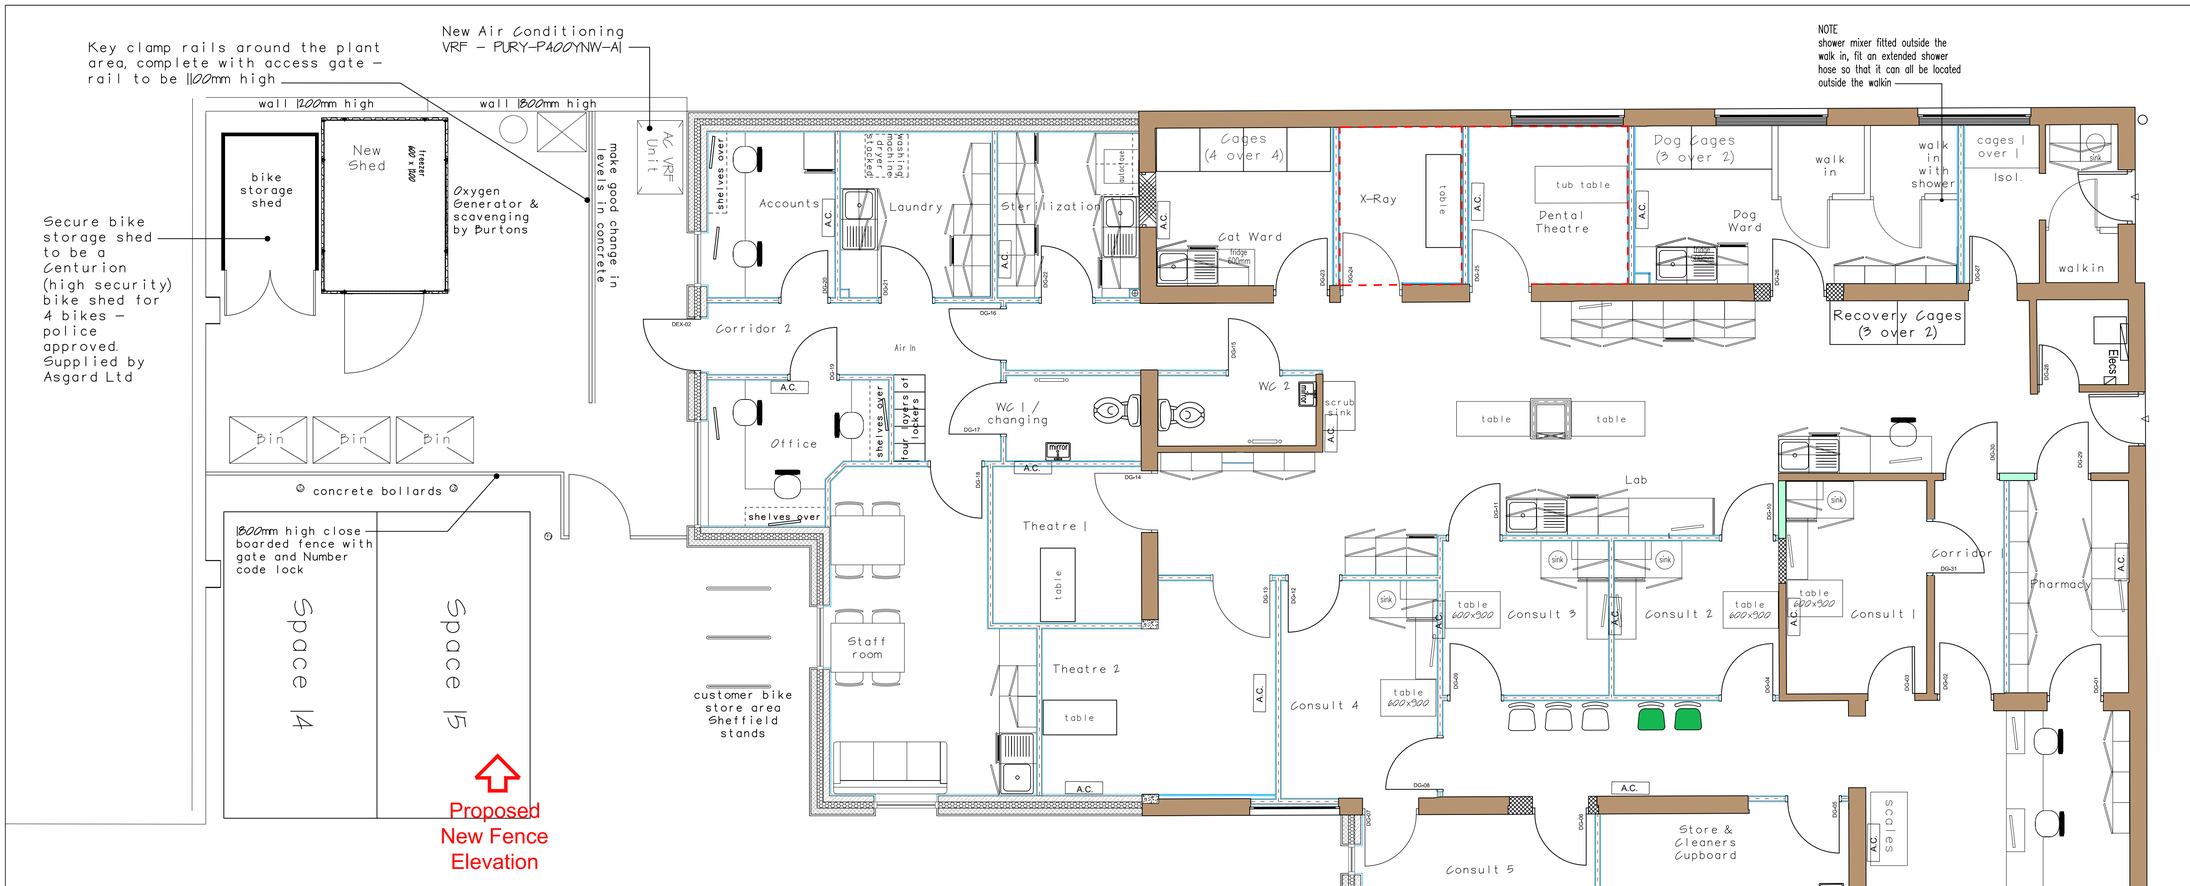


Proposed Bike Store
scale 1:100 @ A1

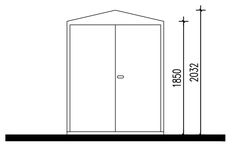


Front Elevation

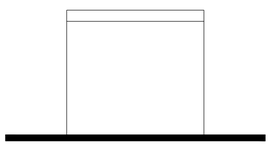


Side Elevation

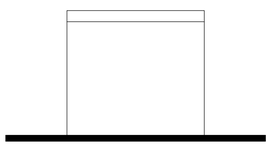

Side Elevation

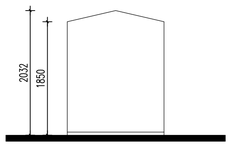

Rear Elevation

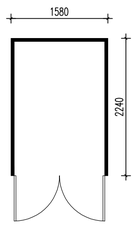

Proposed Plan

Materials
Walls, roof and doors are metal powder coated dark grey.

Proposed Block Plan
scale 1:50 @ A1

M 1:50
0 1 2 3 4 5 6 7 8 9 10 [m]

Rev.	Date	Revisions

NOTES:

All dimensions must be checked on site.

Agrarian Ltd., believe that the shown dimensions are correct. The contractor must check all dimensions on the drawings against those on site, before commencing any work. Agrarian Ltd., will not be held liable for any inaccuracies found on the plan after the commencement of works.

Agrarian

Head Office
Walgaston, Berkeley,
Gloucestershire, GL13 9EN.

Tel: 01453 511825
Fax: 01453 810498

Email: enq@agrarian-uk.com
Web: www.agrarian-uk.com

Regional Offices
Cardiff Kent London

- **Architectural & Engineering Design**
- **Project Management**
- **Surveying**
- **Turnkey Packages**

Client
Independent Vetcare Ltd
Site Ref 1351

Job Title
Internal Alterations @
Summerhill Veterinary Centre
Newport
NP19 8FQ

Drawing Title
Detail Sheet 6
Proposed Bike Store
Location, Plan & Elevations

Scale 1:50 @ A1

Date Nov. 2025 | Drawn By

Drg. No. AG18758 - 3312 | Rev.