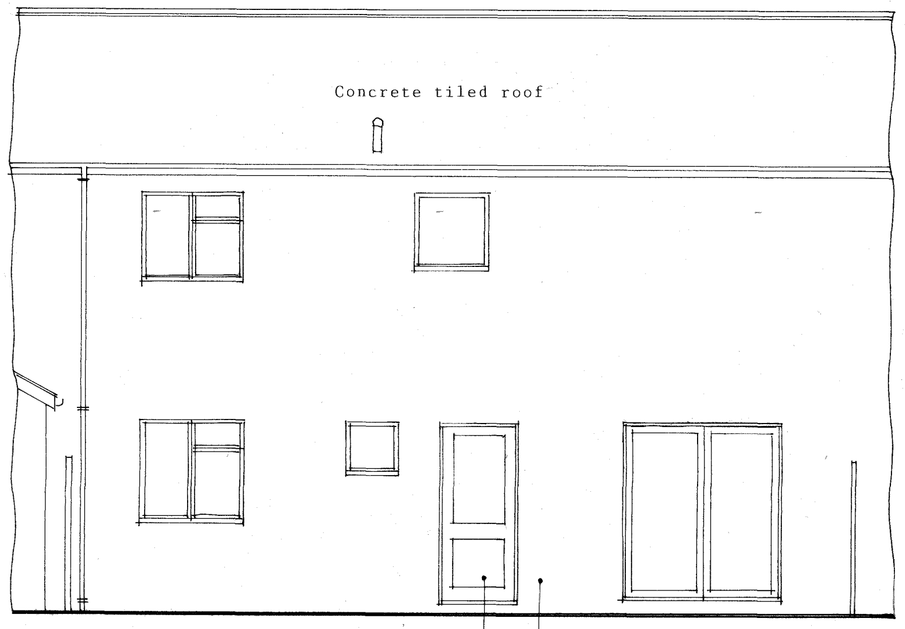

Existing rear elevation
SCALE 1:500

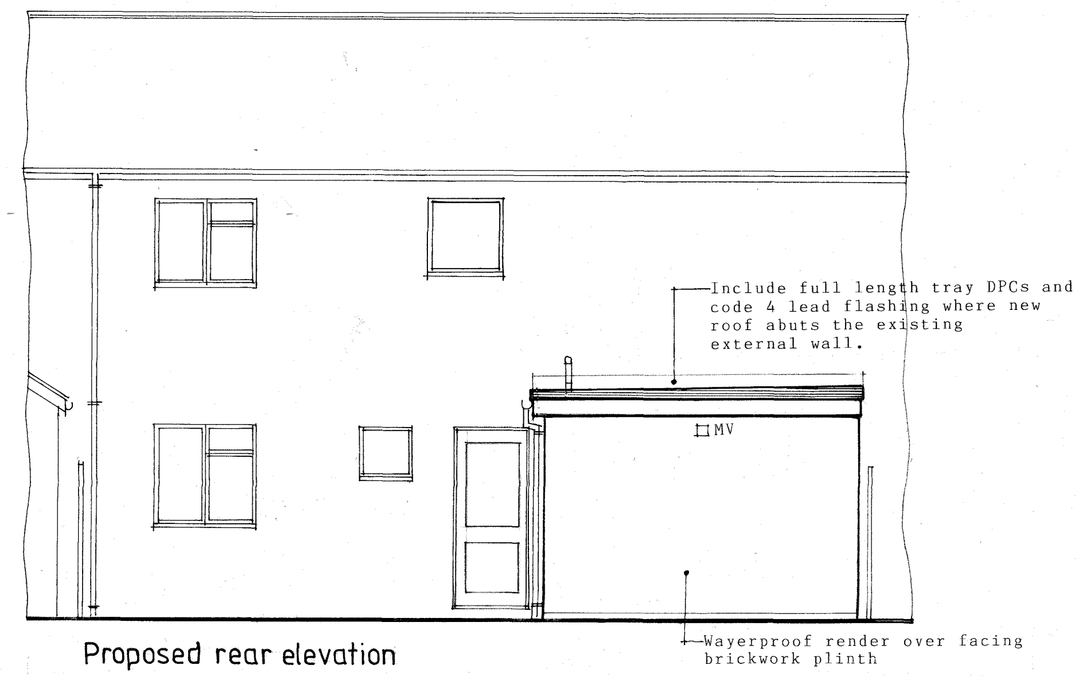

Proposed rear elevation

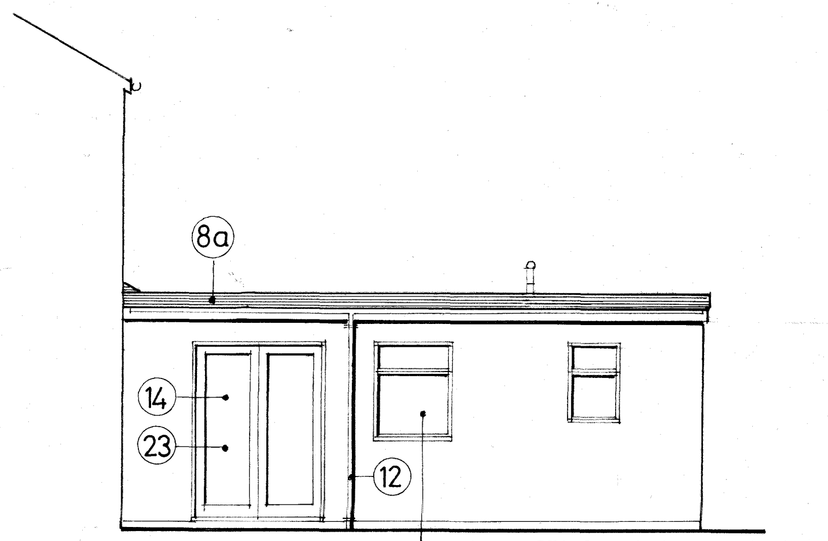

Proposed side elevation

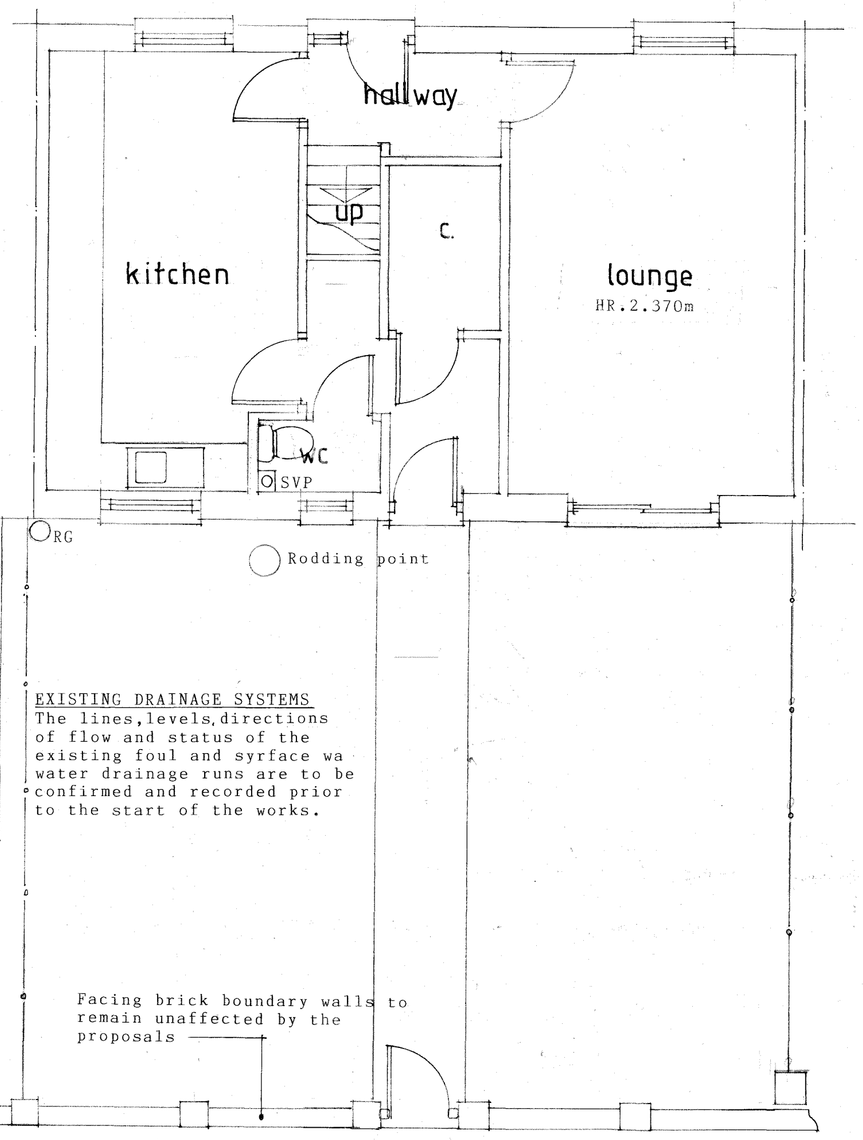

Existing ground floor layout
SCALE 1:50

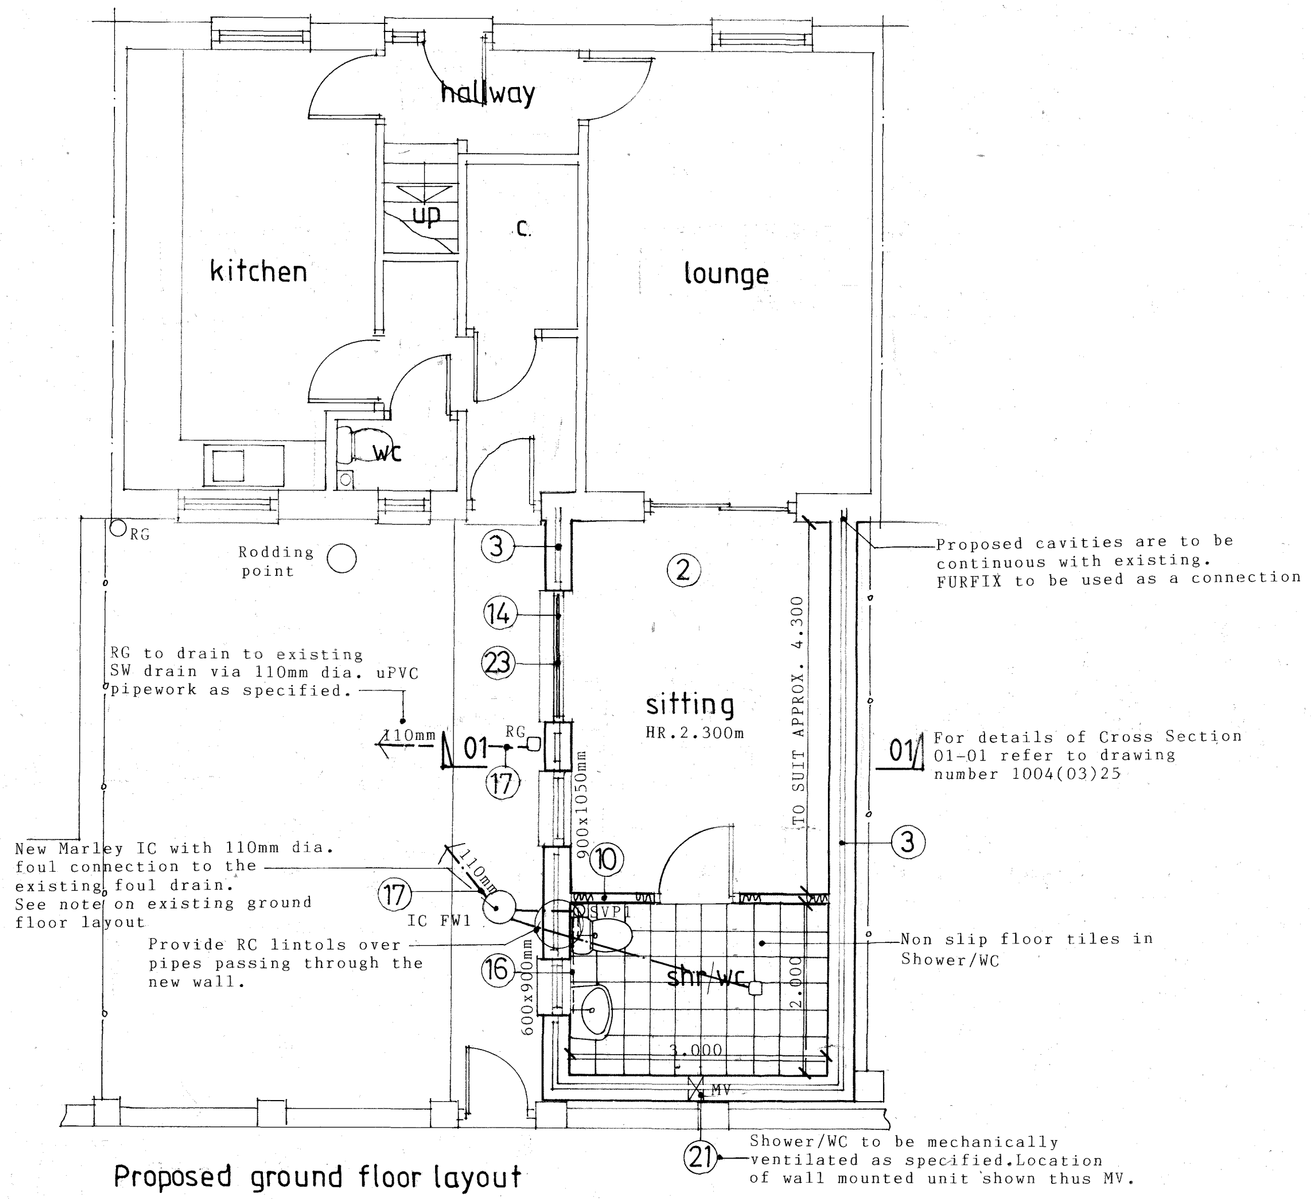

Proposed ground floor layout

Specification for building works
Numbered notes indicated thus (3) refer to sections in the Specification for Building Works that is to be read in conjunction with the working drawings.

Revisions

Proposal
Single storey rear extension

Address
14 Latch Square
Pillgwenlly
Newport

Classification
Floor layout and elevations

Drawing number
1004(02)25