

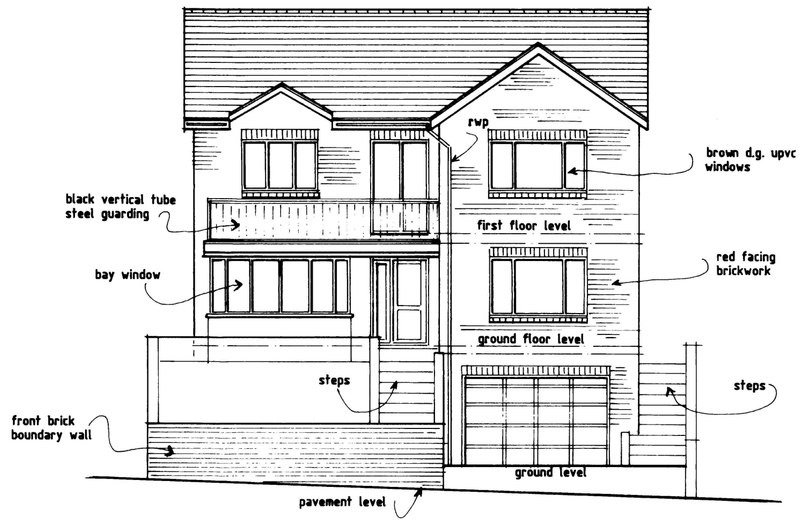



EXISTING FRONT ELEVATION

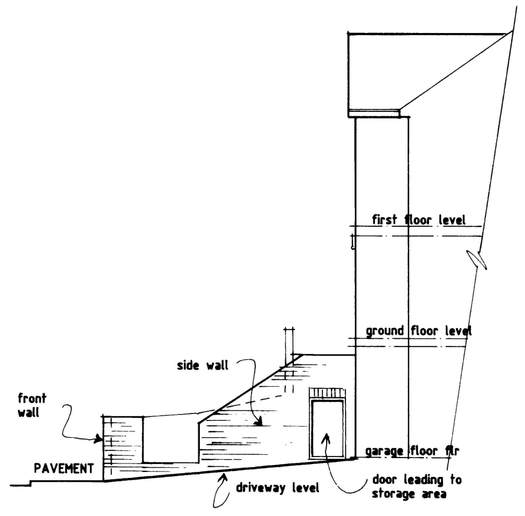


EXISTING SIDE ELEVATION
SCALE- 1:100

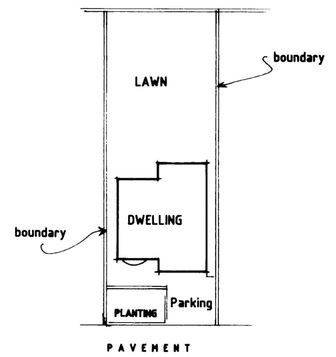


EXTG SITE PLAN

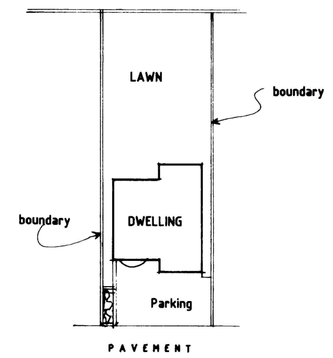

PROPOSED SITE PLAN
SCALE - 1 :500

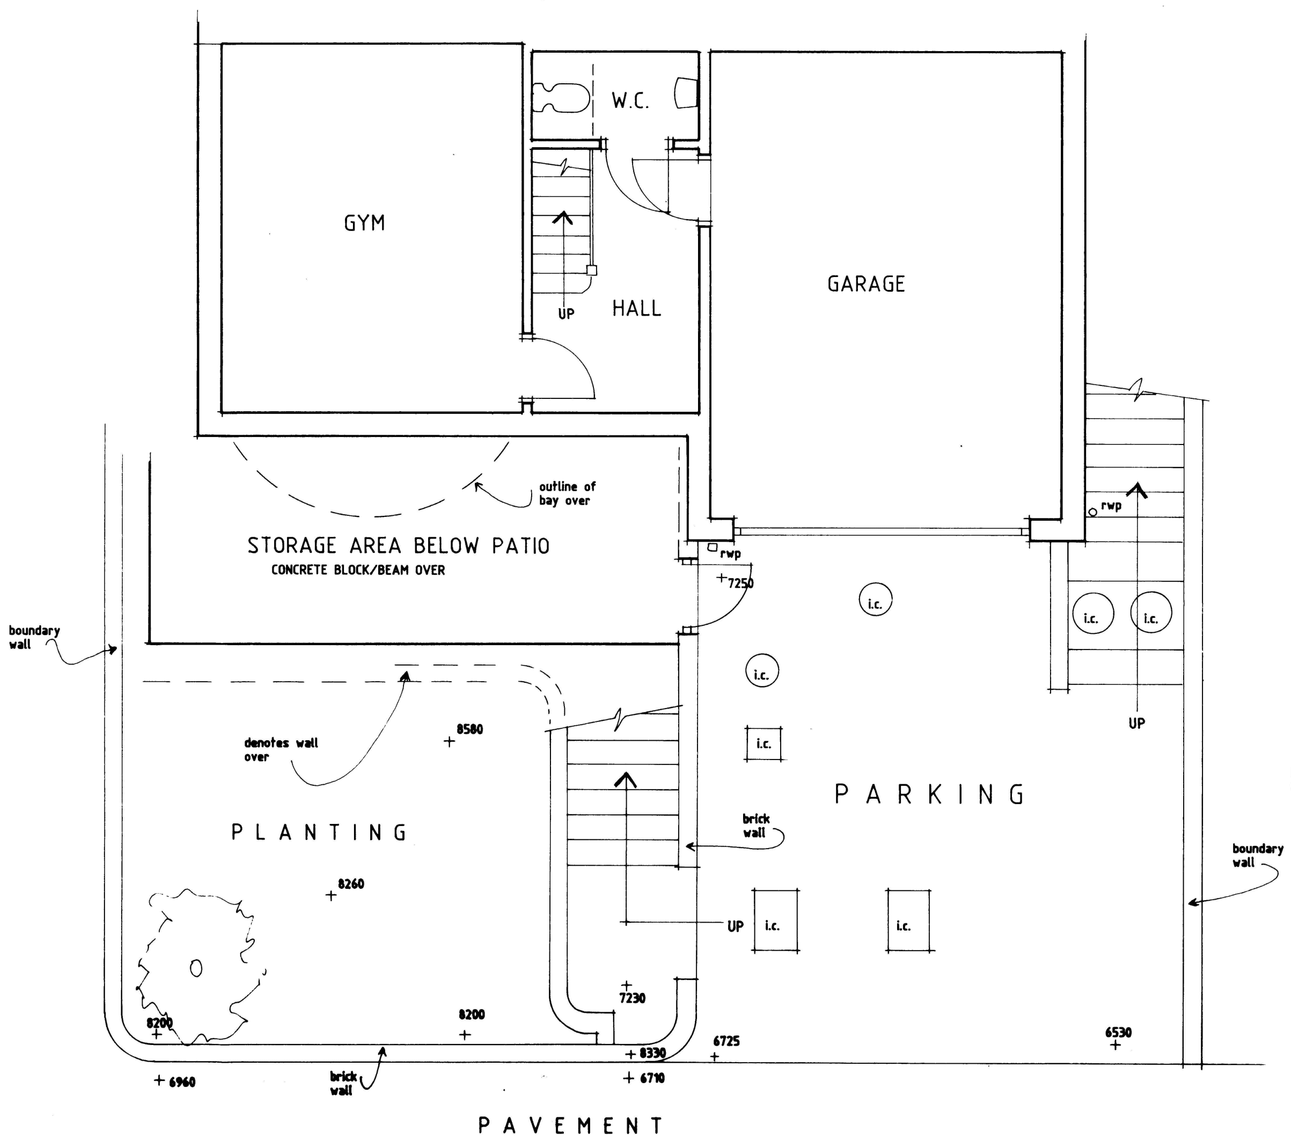

EXISTING LOWER GROUND FLOOR PLAN

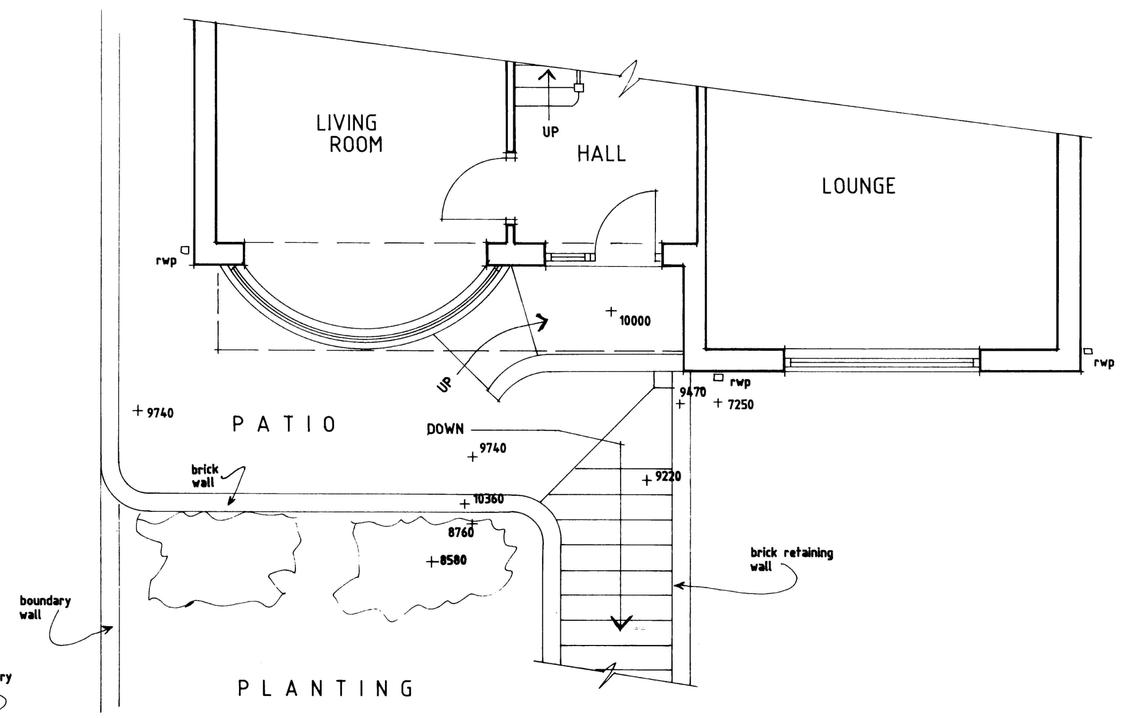

EXISTING GROUND FLOOR PLAN
SCALE - 1:50

SCALE-1:100 M 0 1 2 3 4 5 6

SCALE - 1:50 0 1 2 3

Revisions		
Ref	Date	Description

K.W. DORRINGTON MCIAT
ARCHITECTURAL ASSOCIATES
Tel:(01633)857566

PROPOSED FRONT ELEVATION ALTERATIONS
9 PARKING LAYOUT ALTERATIONS AT -
16, POLLARD CLOSE, CAERLEON,
NEWPORT, NP18 3SS.

FOR - MR & MRS T. SMITH

EXISTING AND SITE PLANS

date: JANUARY 2024

scale: 1:50- PLANS & 1:100-ELEVATIONS AT A1

drawing number:
KD1960/1