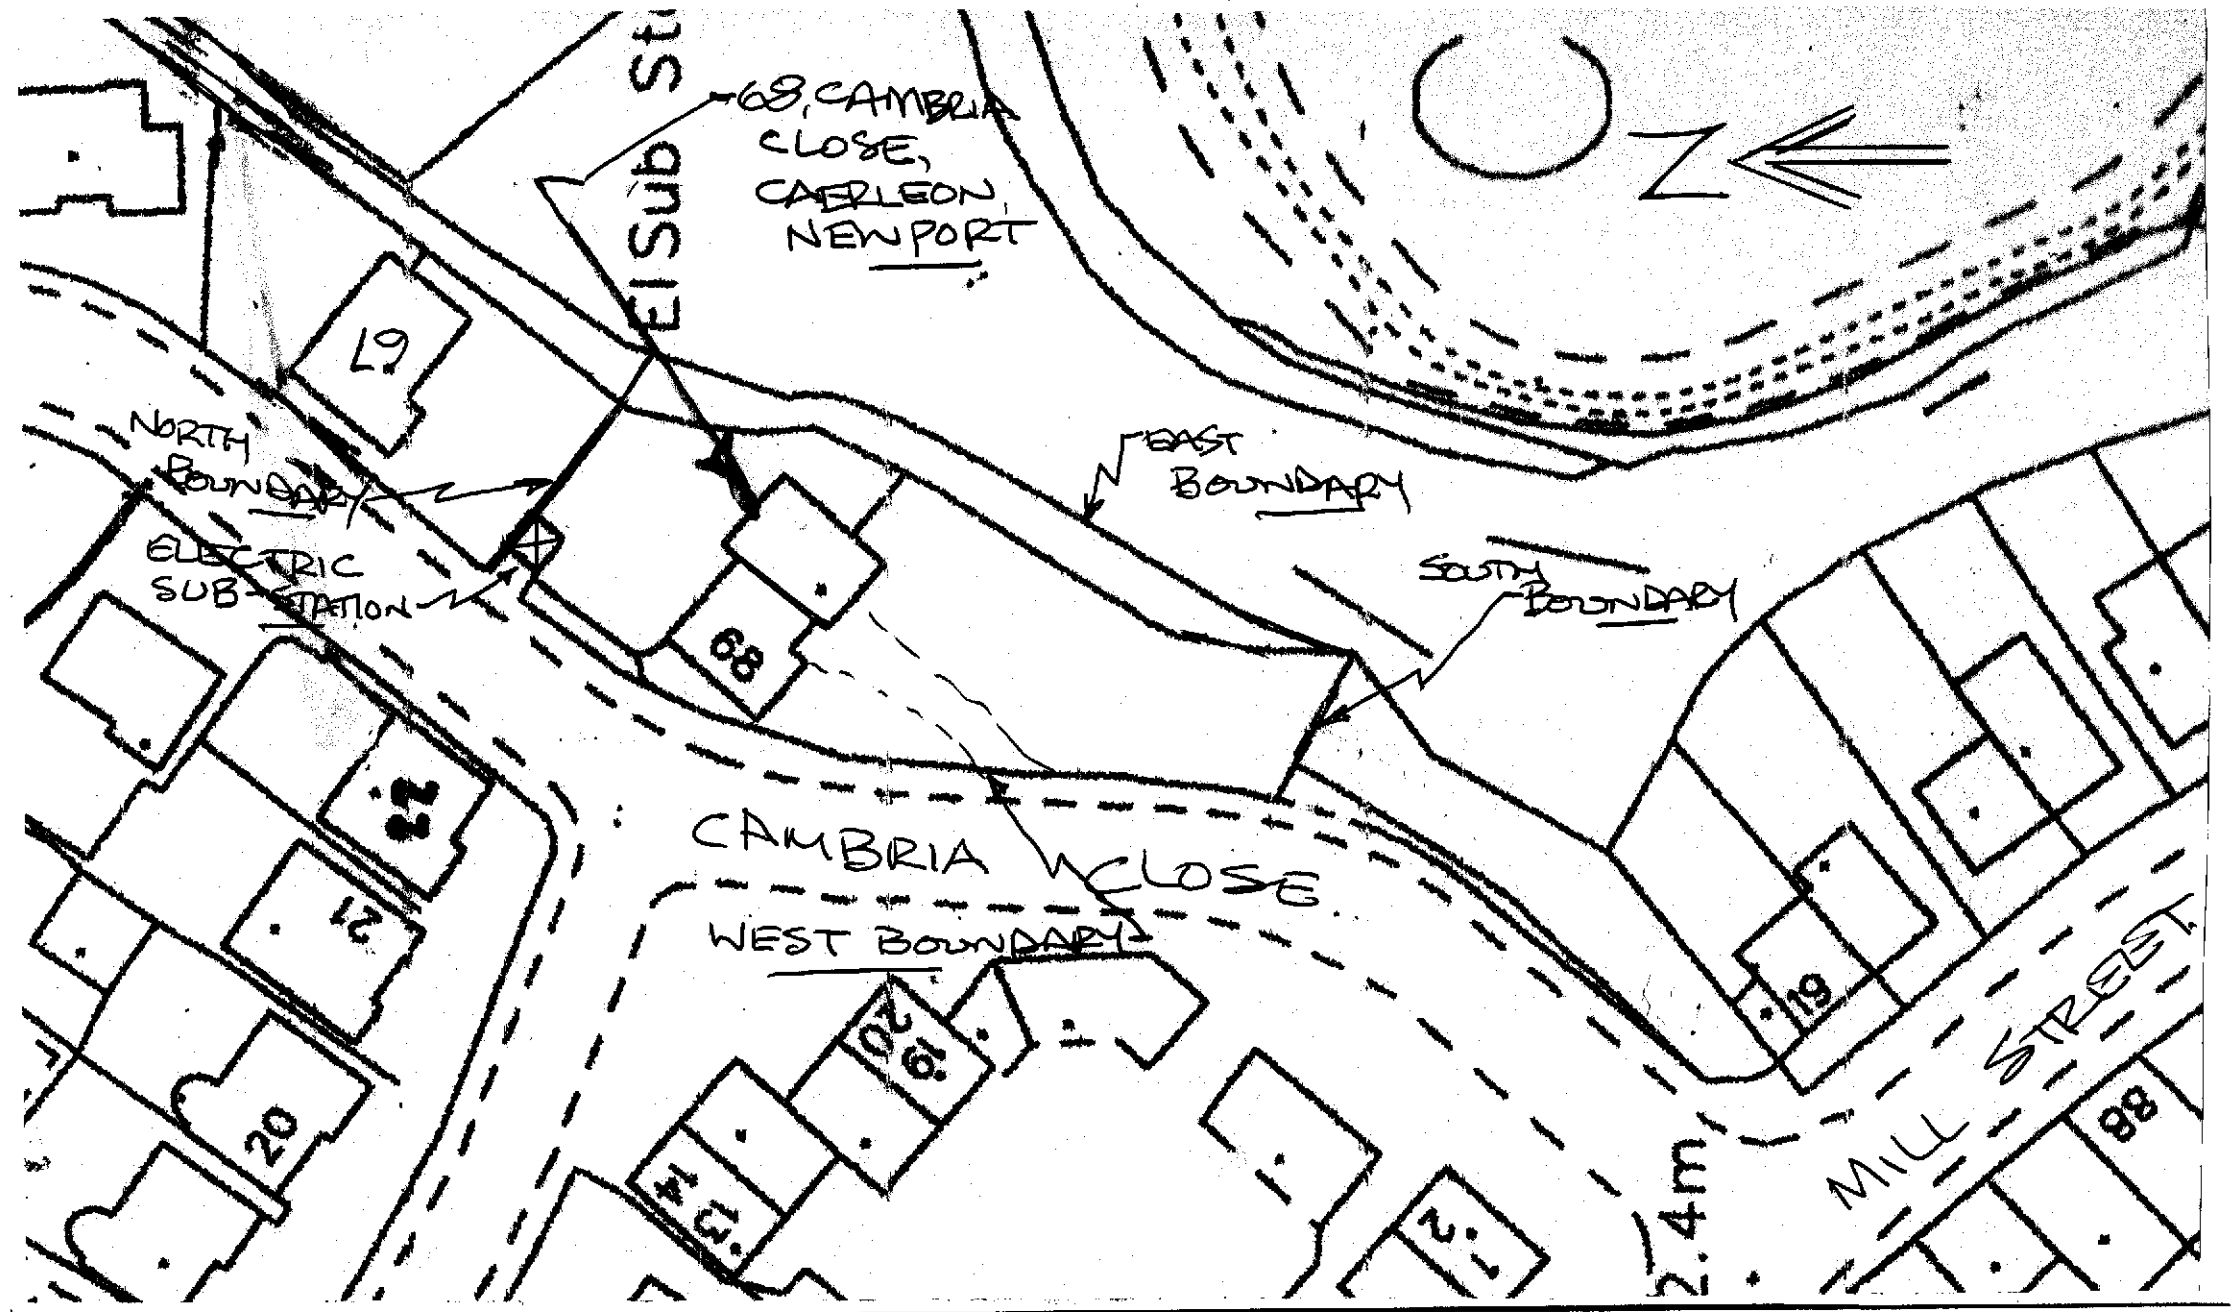

SITE PLAN FOR 68, CAMBRIA CLOSE, CAERLEON, NEWPORT, S. WALES, NP18 1LF.

SCALE 1:500

12/6/26 - SITE PLAN AMENDED TO SUIT H.M. LAND REGISTRY PLAN WA546471.

ORG. REF. 6A