

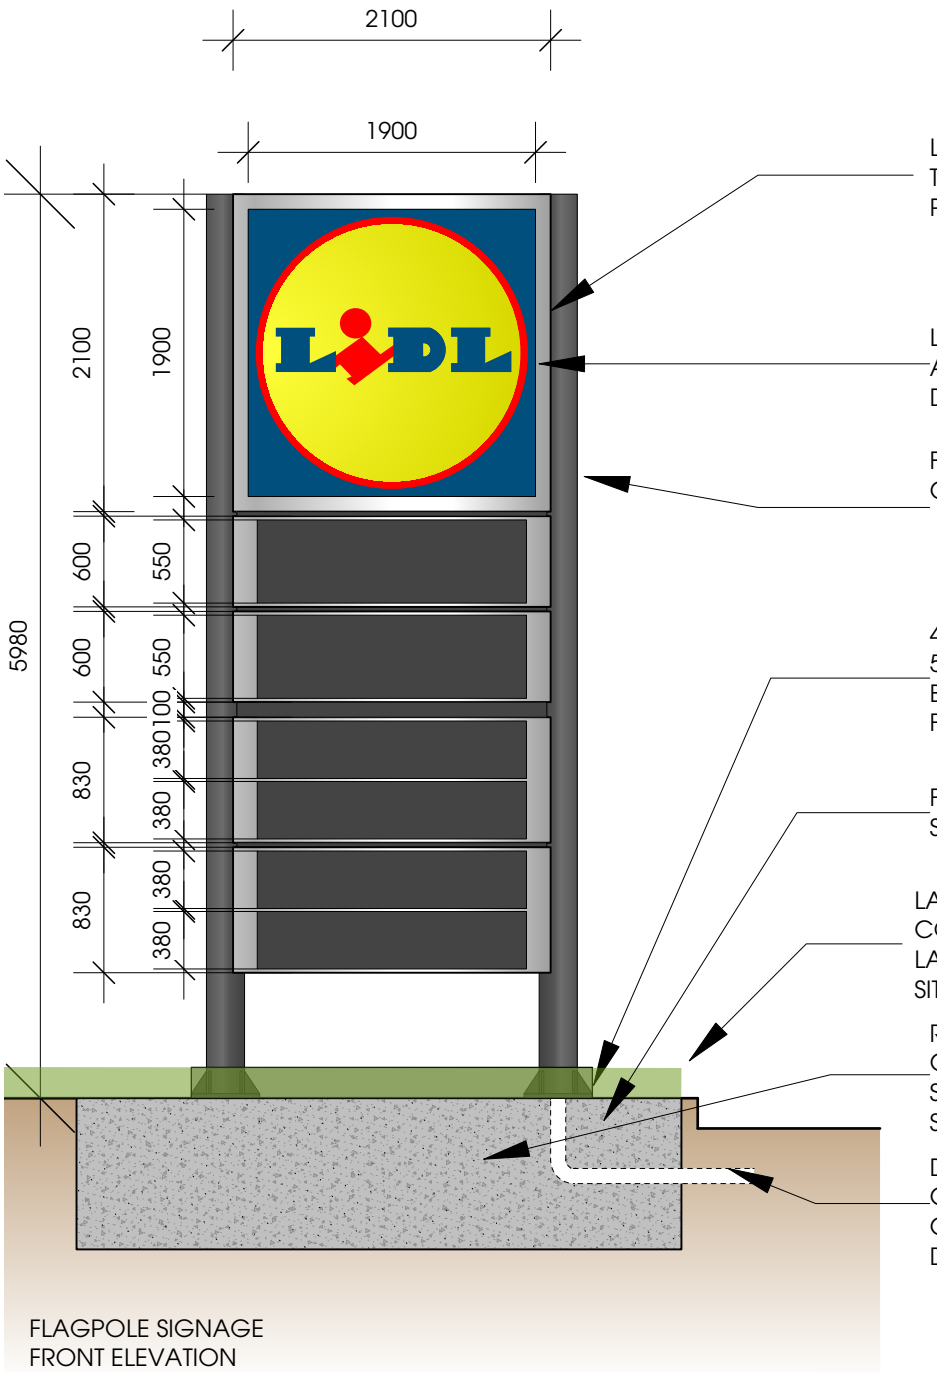


FLAGPOLE SIGNAGE
FRONT ELEVATION
1:50

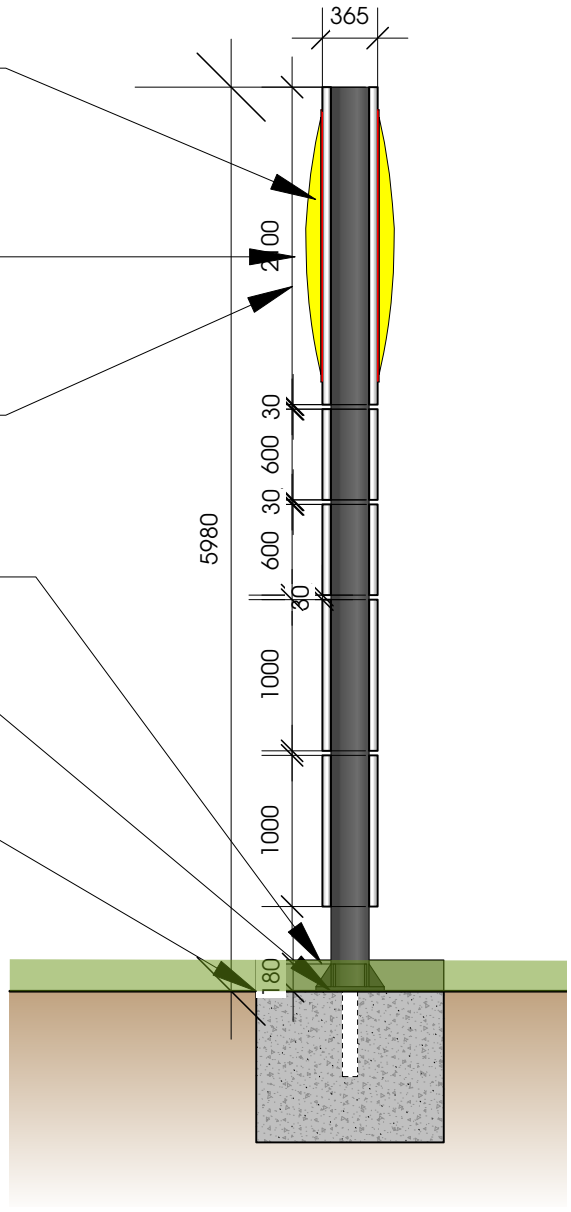


TOTEM SIGNAGE
SIDE ELEVATION
1:50

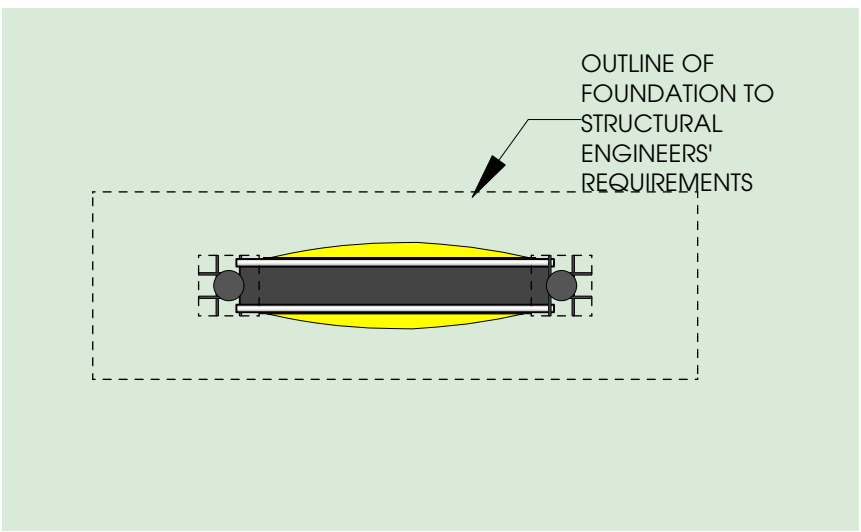

TOTEM SIGNAGE
PLAN VIEW
1:50

SPECIFICATION:	ILLUMINATION WITH SAPS-LEDS:
ALUMINIUM PANELS LACQUERED IN WHITE ALUMINIUM (RAL 9006)	FUSE 16A, FI 30mA
BASE LACQUERED IN GRAPHITE GREY (RAL 7204)	UNDERGROUND CABLE NYY-J, WIRE CROSS SECTION FOR CABLE LENGTH MAX. 120 m^3 X 1,5mm^2
LIDL LOGO AS LIGHTING BOX WITH THERMOFORMED, CURVED AND EXTENSIVE PRINTED ACRYLIC LOGO SHELL	WIRE CROSS SECTION FOR CABLE LENGTH MORE THAN 120 m^3 X 2,5mm^2
LETTERED PANELS ARE MILLED WITH FOILED ACRYLIC GLASS DEPOSITED	POWER CONSUMPTION: 160 W, + 30 W PER ADDITIONAL MODULE (MAXIMUM OF TWO) POWER INPUT: 2,25A, COS PHI > 0,93
GALVANIZED STEEL FRAME CONSTRUCTION	LUMINANCE YELLOW UNDIMMED: APPROX 440 cd/m^2
ANCHORING CAGE TO STRUCTURAL ENGINEER REQUIREMENT	LUMINANCE YELLOW DIMMED: FROM APPROX. 80 cd/m^2 TO 460 cd/m^2

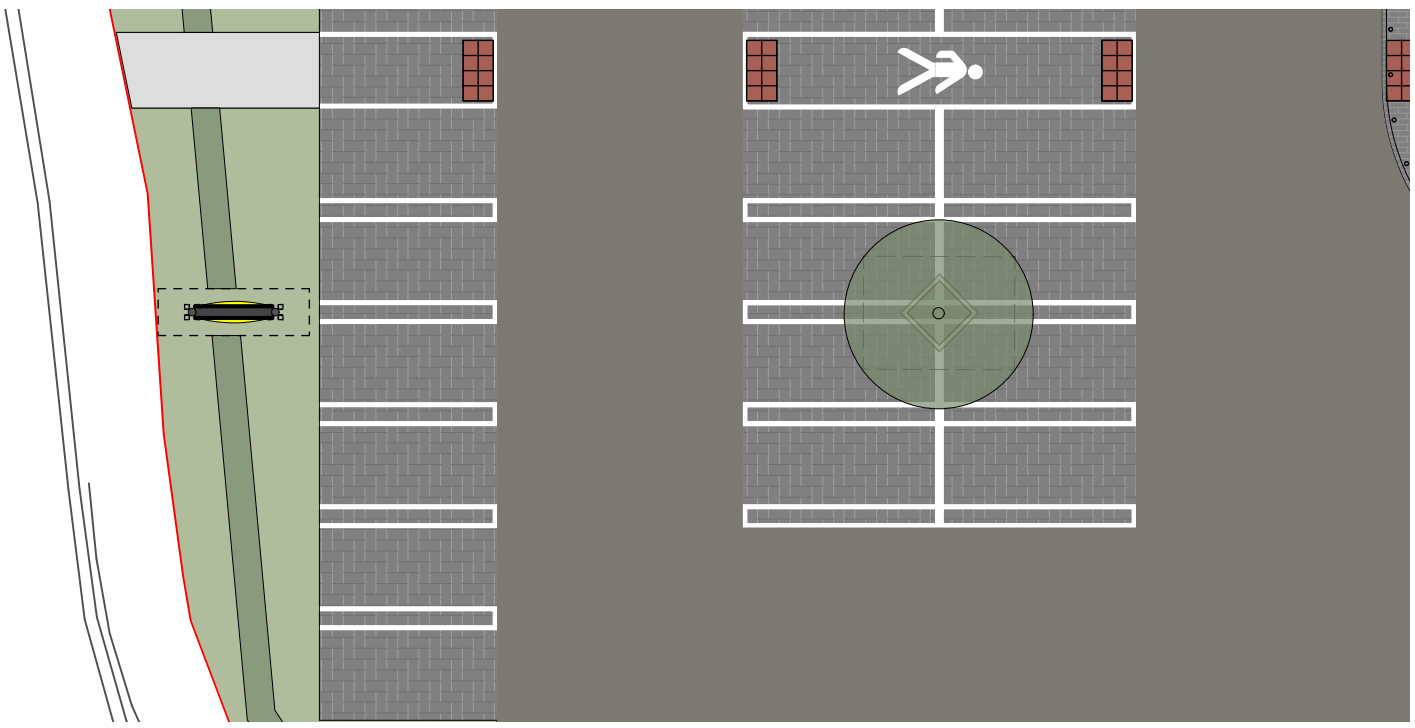

TOTEM LOCATION
1:200

THIS DRAWING IS COPYRIGHT, AND REMAINS THE PROPERTY OF HTC ARCHITECTS. IT MUST NOT BE REPRODUCED, USED, DISCLOSED OR TRANSMITTED TO THIRD PARTIES IN ANY FORM, IN WHOLE OR IN PART, WITHOUT PRIOR WRITTEN PERMISSION.

ALL DIMENSIONS SHOULD BE CHECKED ON SITE BEFORE WORK COMMENCES

Rev.	Date	Description	Drawn

htcarchitects
York Place Studio
8 Britannia Street
Leeds
LS1 2DZ
T:(0113) 244 3457
W: www.htcarchitects.co.uk
E: info@htcarchitects.co.uk

client
Lidl GB Ltd.

project
Glan Llyn
Newport

drawing title
Proposed Lidl Totem Details Op 2

date	July 2025		
status	Planning		
scale	1:50 & 1:200 @ A3		
drawn	DK	checked	BMS
job no.	3211	dwg no.	P518 rev.