
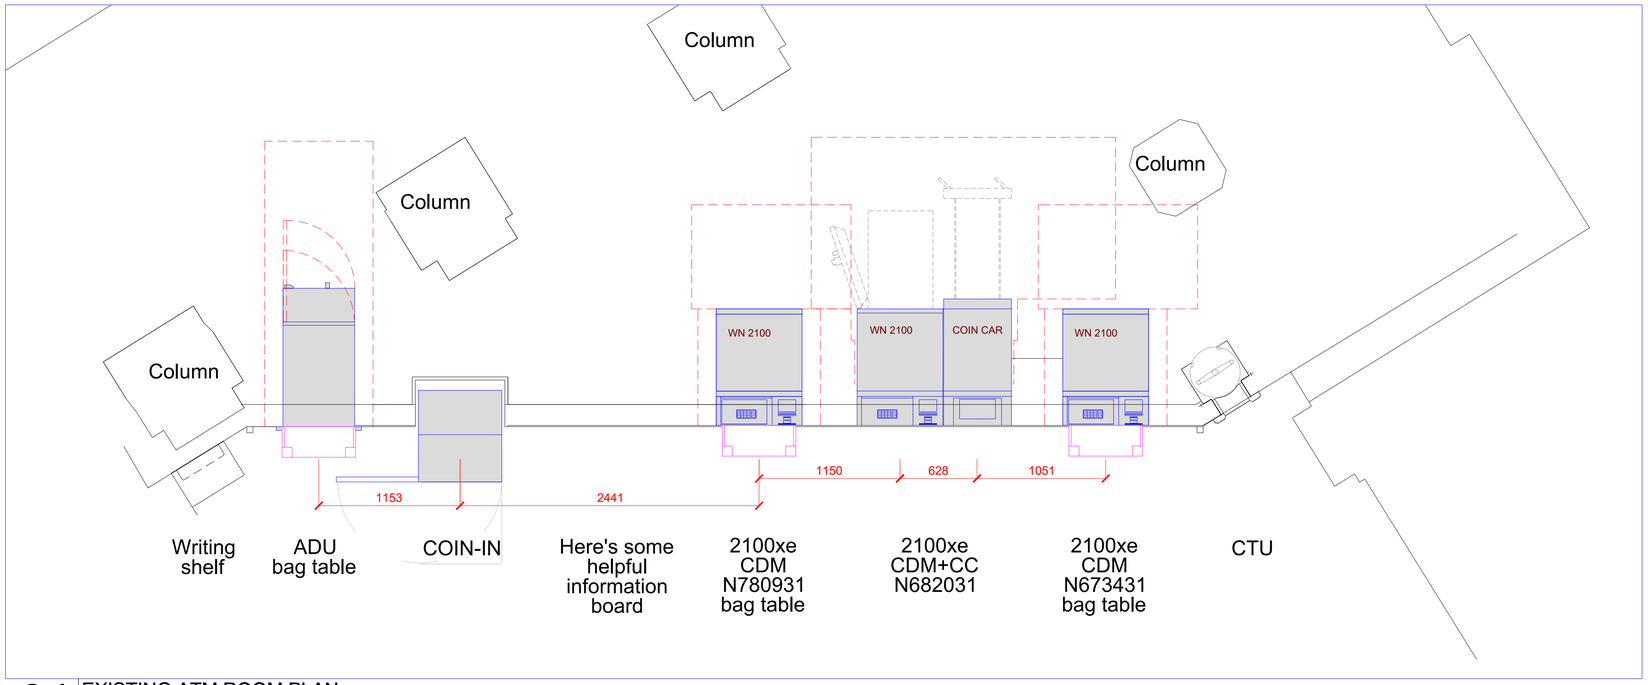



01 EXISTING ATM ROOM PLAN
scale 1:25

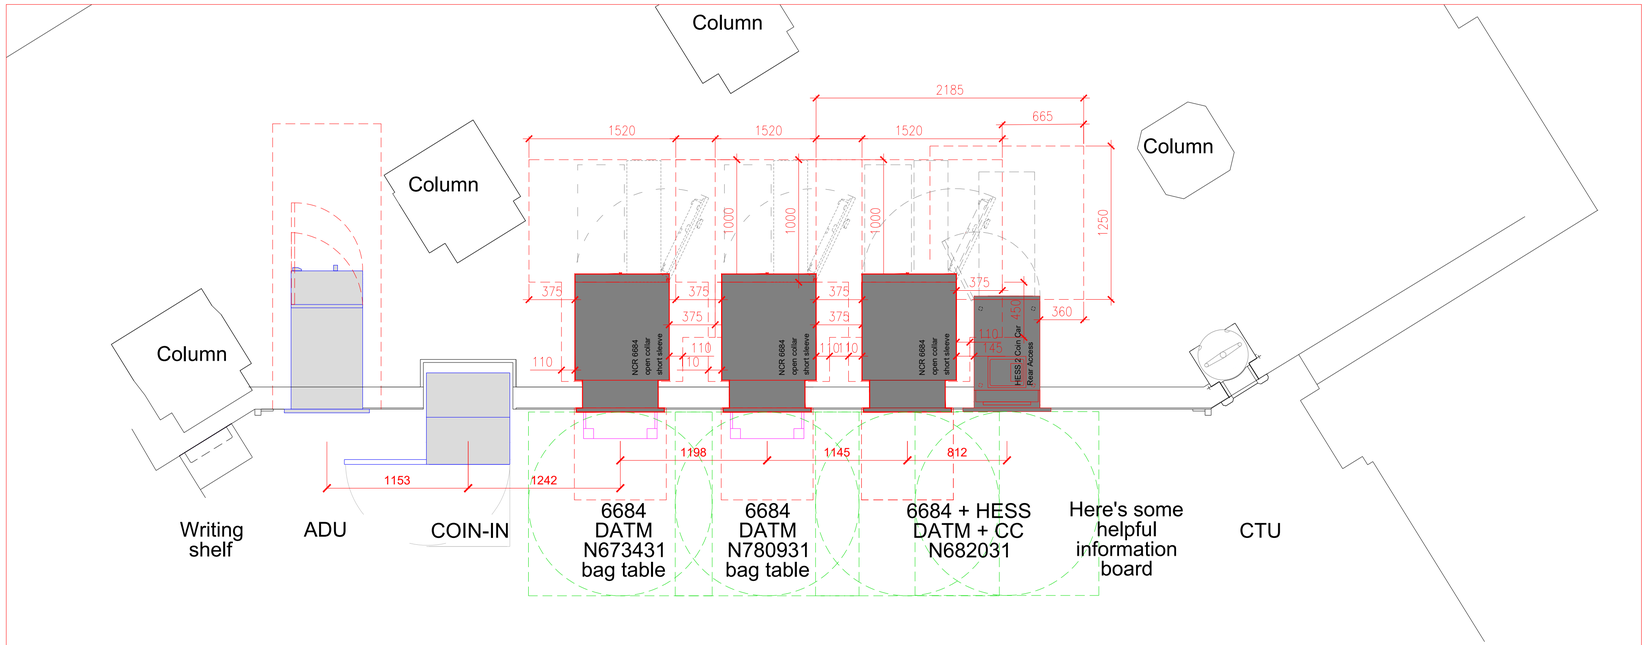


02 PROPOSED ATM ROOM PLAN
scale 1:25

NOTES:

- INTERNAL REMOVALS:

- Contractor to review asbestos register in branch property file.
- Disconnect power, alarm, data & IT from devices to be removed or temporarily removed, then relocated.
- Remove devices to be replaced.
- Remove bag tables and set aside.
- Remove bulkhead sign.
- Remove signage and set aside.
- Remove wall vinyl.

2. PROPOSED WORKS:

- Modify apertures as shown on drawing number 03.
- Existing 100x15 MDF trim to be finished in "Regal purple" (10% lacquer)
- Apply replacement Automation Wall graphic in accordance with NatWest Design Guide.
- Install new DATMs including Plinths.
- Install new Coin Car on 10mm BP. Shroud to be fixed using the yellow fixing points.
- Re-install oatmeal tablet signs.
- Re-instate 2-no bag tables.
- Remove 1-no bag table and take into store.
- Relocate "Here's some helpful information" board.

3. DECORATION & FINISHES:

- All affected areas to be made good and finished to match existing, to Contractors Scope of Works and NatWest Design Guide.

4. M&E and I.T.:

- Install power and data to new D-ATM's.

5. SECURITY:

- Provide security alarms to new D-ATM's.

6. NOTES:

- Basement present but does not extend under the automation area. This also includes the delivery route if entry is via the stepped entrance. If delivery take place via the wheelchair accessible entrance the a structural check will be required as the basement does extend to this area.

| Rev. | Description | By | Date |
|---|---|---|---|
| | | | |

SCALE BAR 1:25
0mm 100mm 200mm 300mm 400mm 500mm 600mm 700mm 800mm 900mm 1000mm

DEVICE SCHEDULE

| Device ID | Exisiting Device to be removed | Device Type | Device Location | Proposed Device | SAI Present | DDA Compliant | Comment |
|---|---|---|---|---|---|---|---|
| N673431 | 2100xe | CDM | INT.TTW | 6684 | No | No | BAG TABLE INTERFERENCE |
| N780931 | 2100xe | CDM | INT.TTW | 6684 | No | No | BAG TABLE INTERFERENCE |
| N682031 | 2100xe + CC | CDM + CC | INT.TTW | 6684 + HESS | No | Yes | |

(C) These drawings are Not to be copied or reproduced in any form without the written permission and Full consent of Morris & Spottiswood Ltd

| | | | | |
|---|---|---|---|---|
| MAIN CONTRACTOR: Morris & Spottiswood | CONTRACT: NatWest SSTP 2024 | JOB #: ------- | DATE: 19/11/2025 | DRAWN BY: GH |
| SCALE: 1:25 @ A1 | SITE: NWB NEWPORT - HIGH STREET, NEWPORT, GWENT, NP20 1GG | | | DESIGN ARCHITECT: Morris & Spottiswood Design |
| DRAWING STATUS: CONSTRUCTION | Morris & Spottiswood Ltd, Boleyn House, St Augustine's Business Park, Whitstable, Kent CT5 2QJ | | | |
| | TITLE: GROUND FLOOR PLAN - INTERNAL EXISTING AND PROPOSED ATM REPLACEMENT | | | |
| REVISION | DRAWING NUMBER: NWB-Newport Gwent-NWSSTP24-P2-560059-INT-M&S-Construction-001 | | SHEET 1 of 3 | |
| DATE | | | | |