

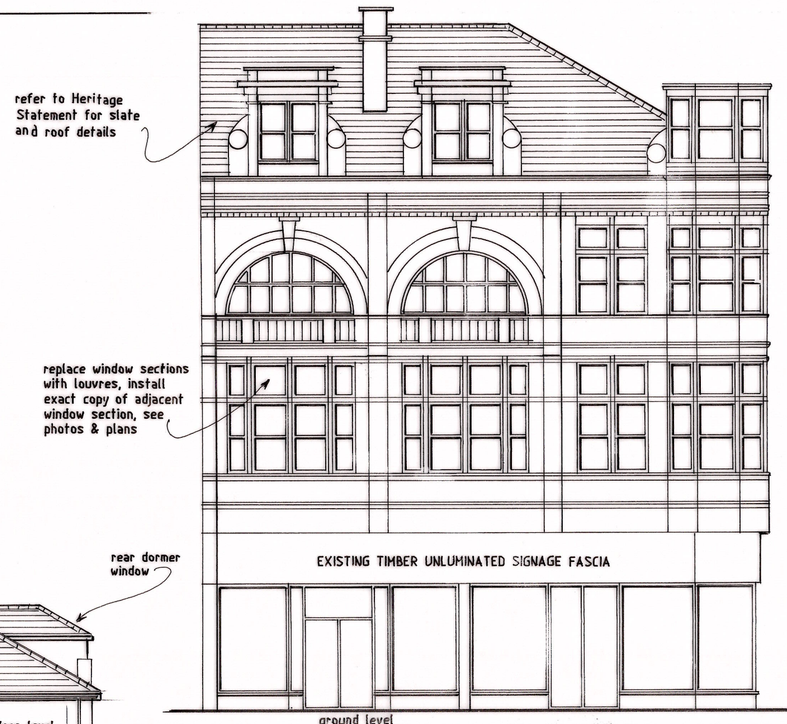



PROPOSED FRONT ELEVATION

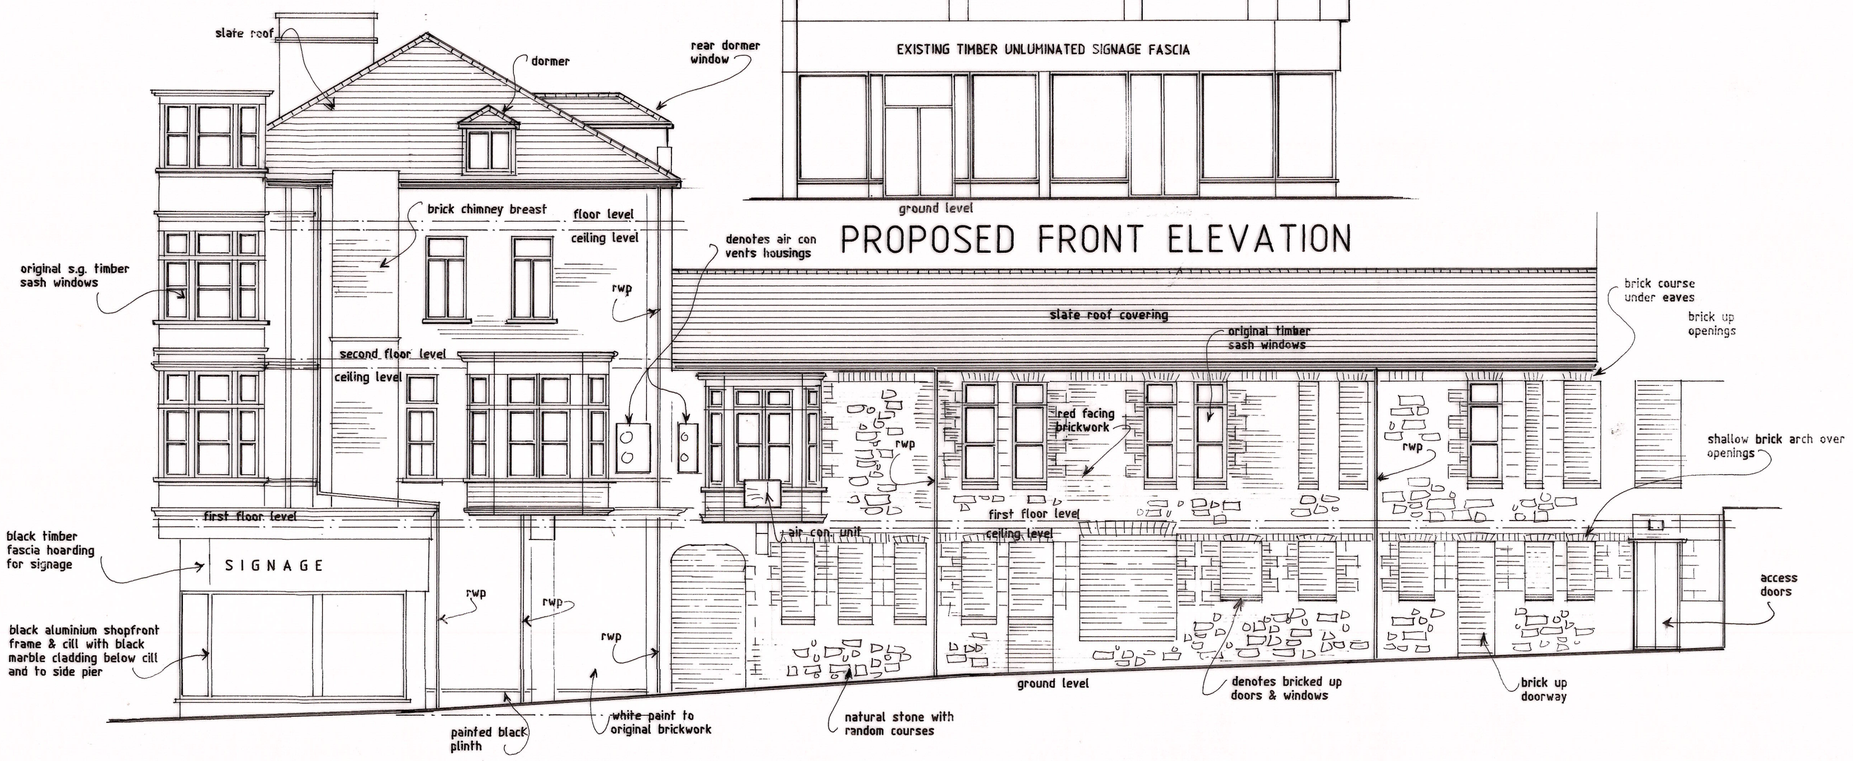

EXISTING MCARTNEY COURT ELEVATION

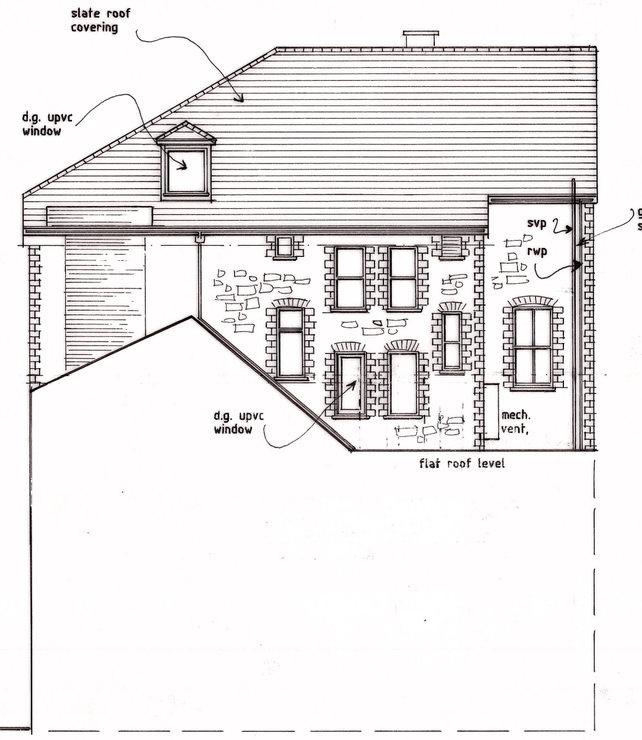

EXTG REAR ELEVATION FROM FLAT ROOF

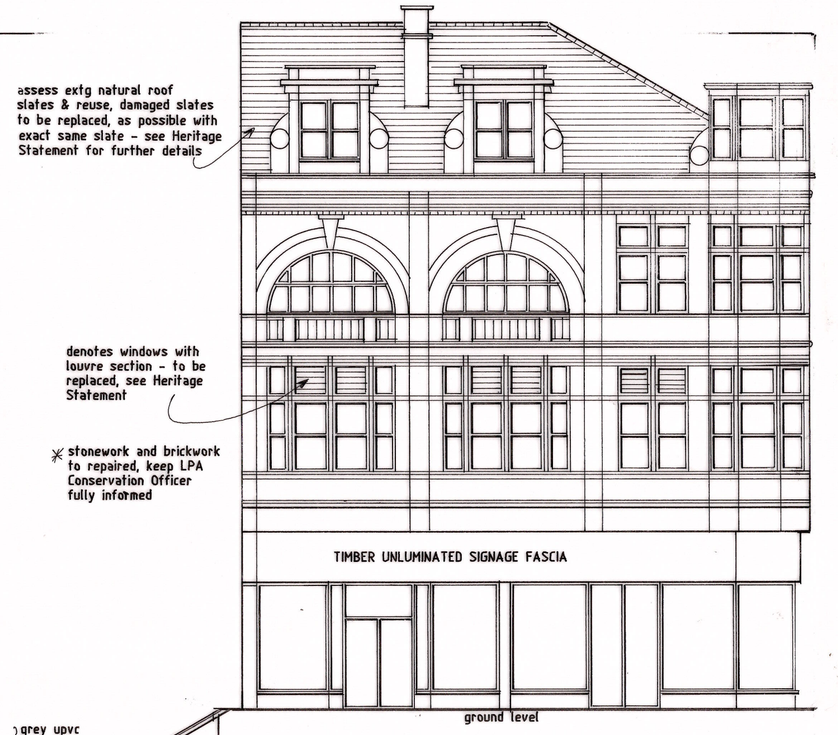


EXTG FRONT ELEVATION

EXTG SIDE ELEVATION FROM ROOF


SCALE-1:100

M 0 1 2 3 4 5 6 7

NOTE - REFER TO PLANS KD1639/1-/5 AND HERITAGE IMPACT STATEMENT

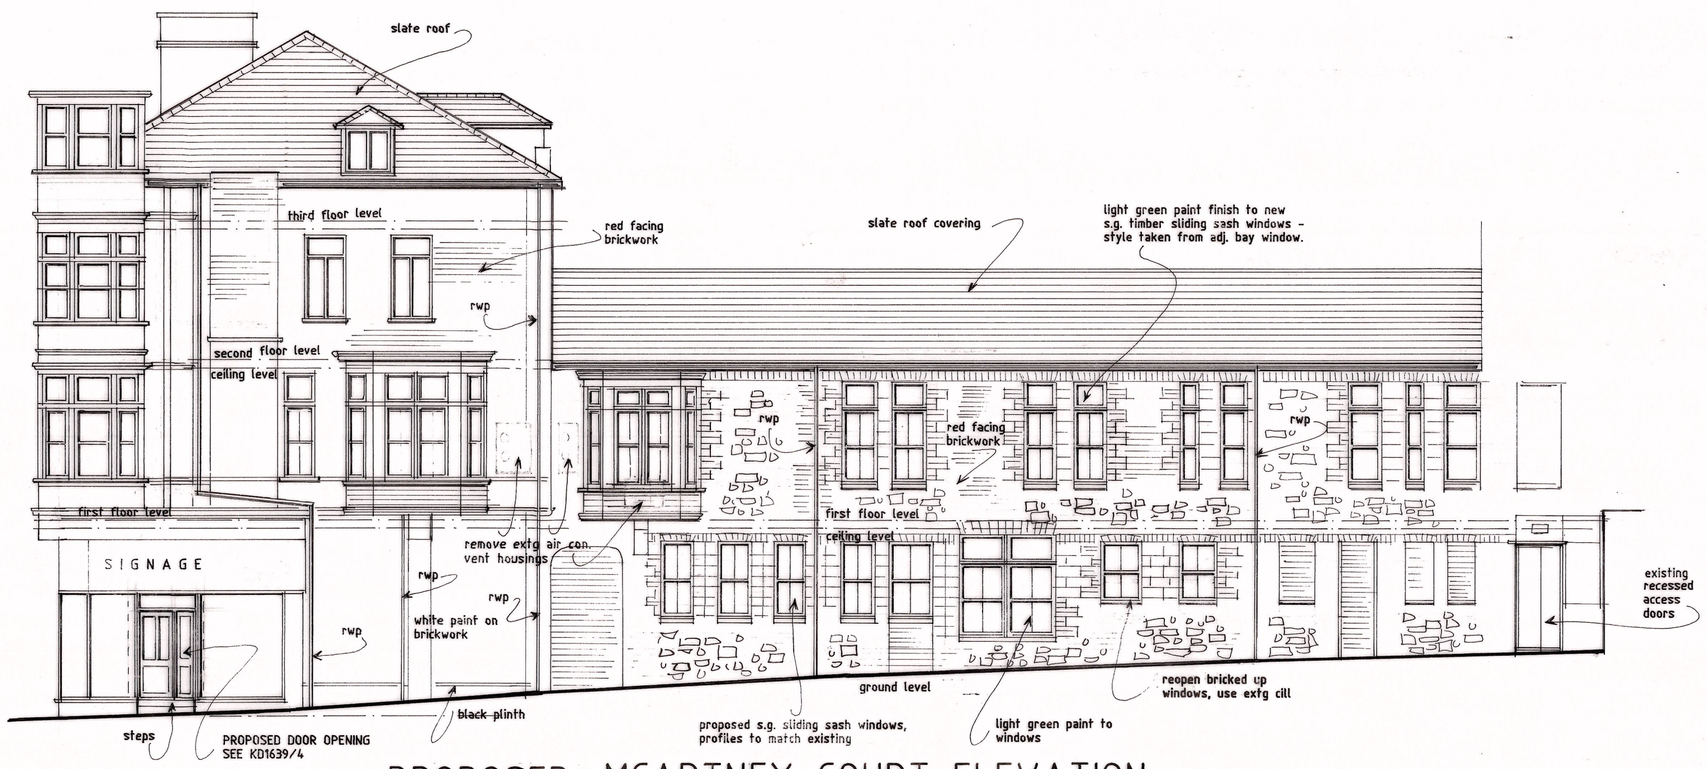

PROPOSED MCARTNEY COURT ELEVATION

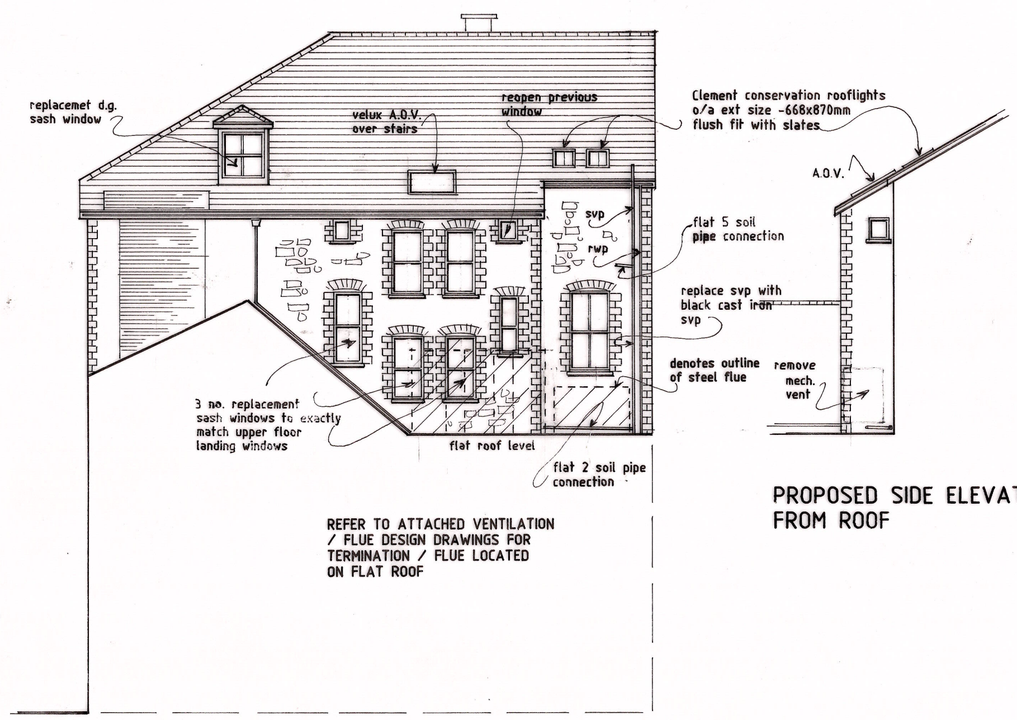

PROPOSED REAR ELEVATION FROM FLAT ROOF

PROPOSED SIDE ELEVATION FROM ROOF

Revisions		
Ref	Date	Description
A	09/25	VENTS ON FLAT ROOF INDICATED

K.W. DORRINGTON MCIAT MCABE
ARCHITECTURAL ASSOCIATES
Tel:(01633) 857566

PROPOSED CHANGE OF USE OF DISUSED BUILDING TO MIXED USE -
152/153, COMMERCIAL STREET,
NEWPORT, SOUTH WALES.

EXISTING AND PROPOSED ELEVATIONS

date: SEPTEMBER 2024

scale: 1:100 ~ 1CM-1M AT A1

drawing number:
KD1984/E A