
32 KEYNSHAM AVENUE, NEWPORT

AS EXISTING




FRONT ELEVATION

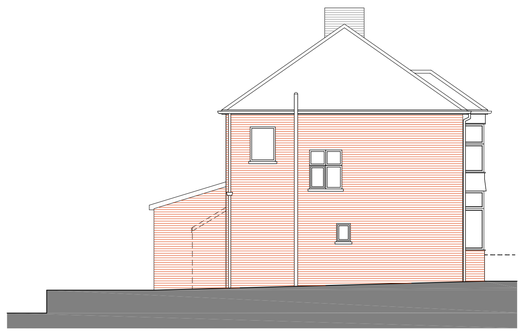


SIDE ELEVATION




REAR ELEVATION

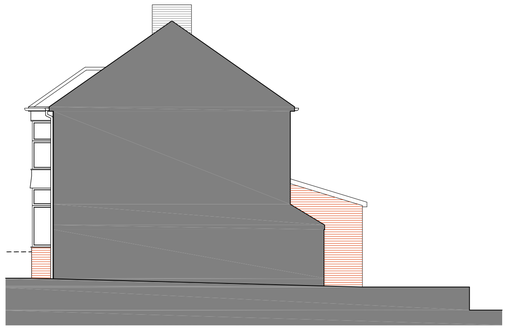

SIDE ELEVATION /
SECTION THROUGH No. 30

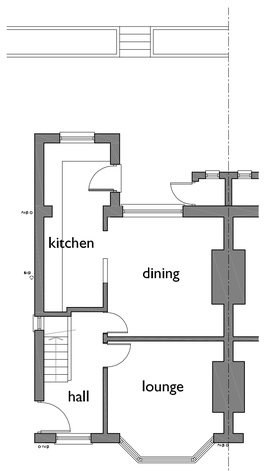

GROUND FLOOR

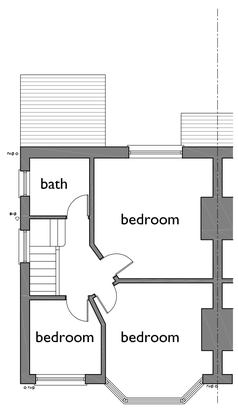

FIRST FLOOR



SITE LOCATION PLAN
SCALE 1:1250

AS PROPOSED




FRONT ELEVATION




SIDE ELEVATION




REAR ELEVATION

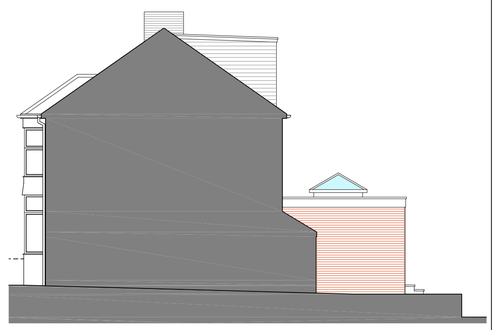


SIDE ELEVATION /
SECTION THROUGH No. 30

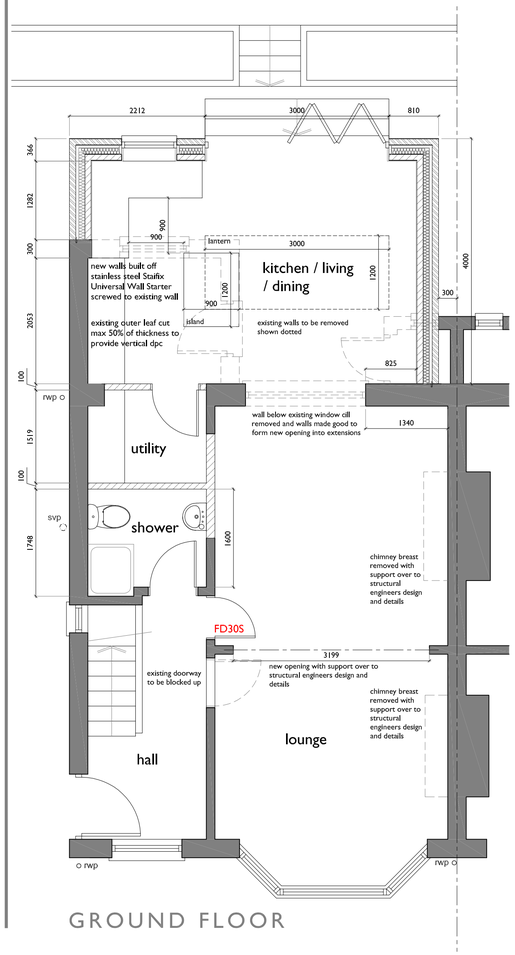

GROUND FLOOR

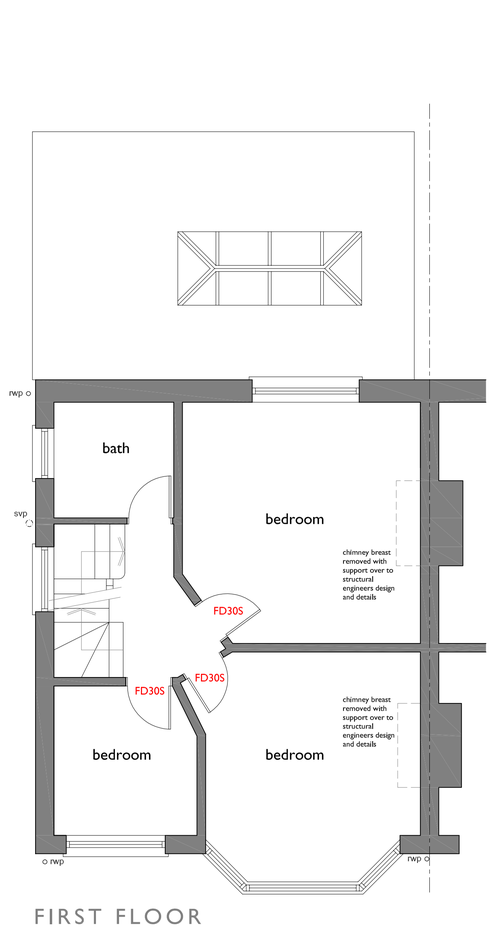

FIRST FLOOR

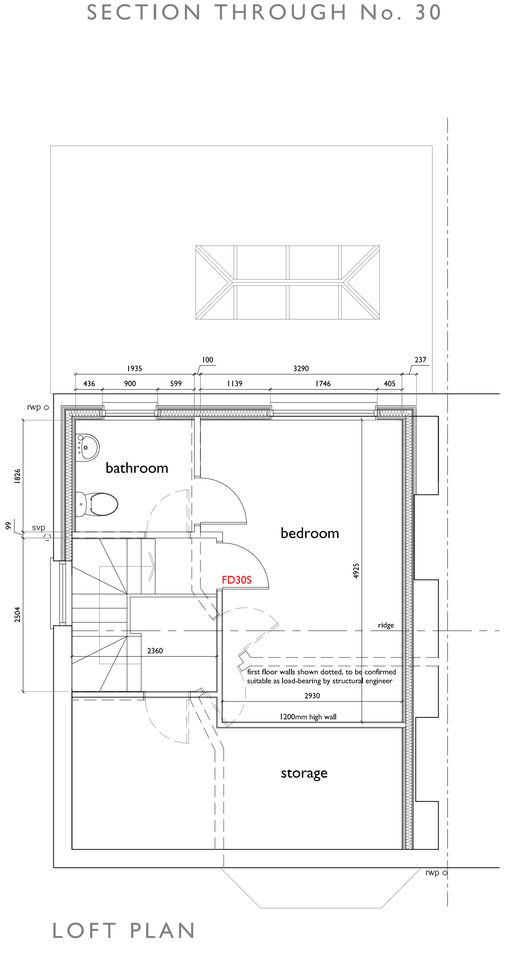

LOFT PLAN

SCALE THIS DRAWING ONLY FOR PLANNING PURPOSES CHECK ALL DIMENSIONS ON SITE

This drawing is to establish design intent. The contractor is responsible for quantities, dimensions, verification of site conditions, compliance with contract documents for information that pertains to the fabrication processes or techniques of construction and for the co-ordination of work with all trades. All errors or omissions are to be reported to the designers.

Original drawing size A1

this drawing is copyright, all rights reserved.

Rev	Date	Description	By	Checked
-	-	-	-	-

Client: MR & MRS E. AL-HADDI

Project: KITCHEN EXTENSION AND LOFT CONVERSION AT 32 KEYNSHAM AVENUE, NEWPORT.

Title: PLANS AND ELEVATIONS AS EXISTING AND PROPOSED

Scale: 1:50,1:100,1:1250 @ A1 1:100,1:200,1:2500 @ A3

Status: PLANNING | Drawn: jmt | Date: Jan 2026 | Approved: --- | Checked: ---

Job No: 2026.569 | Org. No: PL01 | Rev: -

ajt design tech
69 St Julians Road, Newport, South Wales, NP19 7RU.
Tel: 07891 973844
Email: jason@ajtechdesign.co.uk