

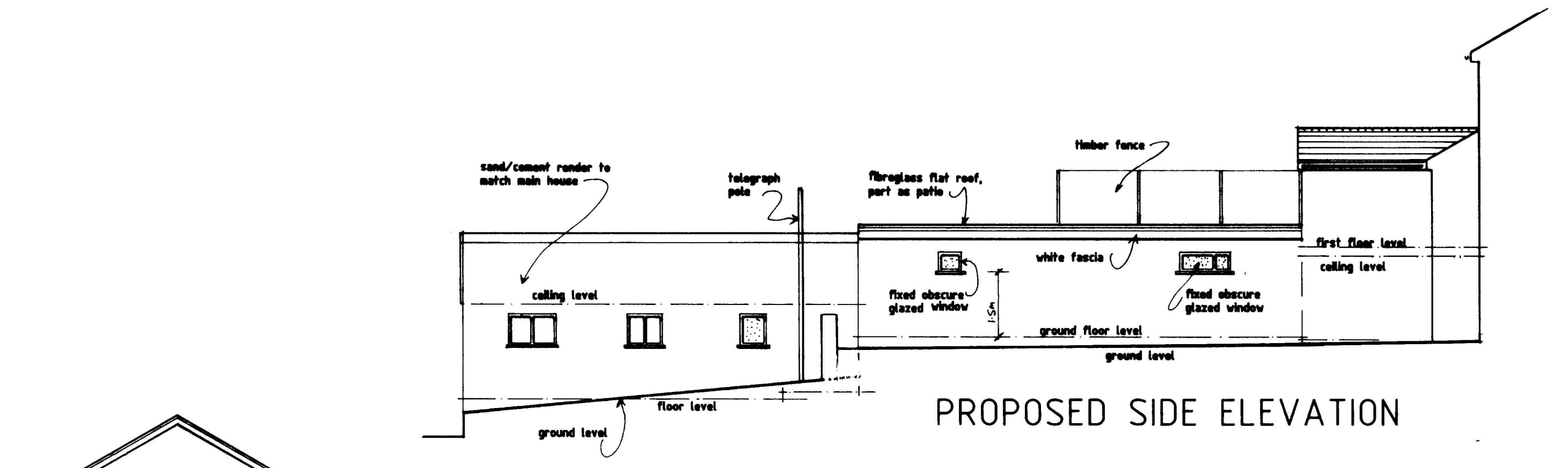


PROPOSED SIDE ELEVATION

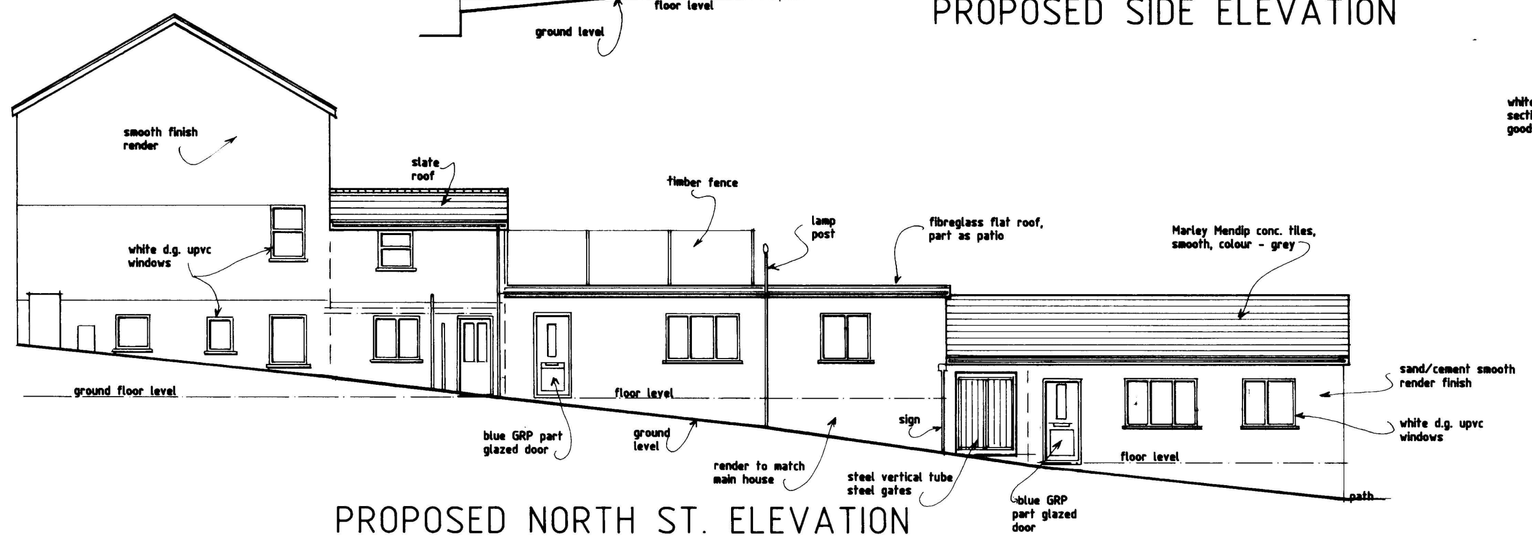


PROPOSED NORTH ST. ELEVATION

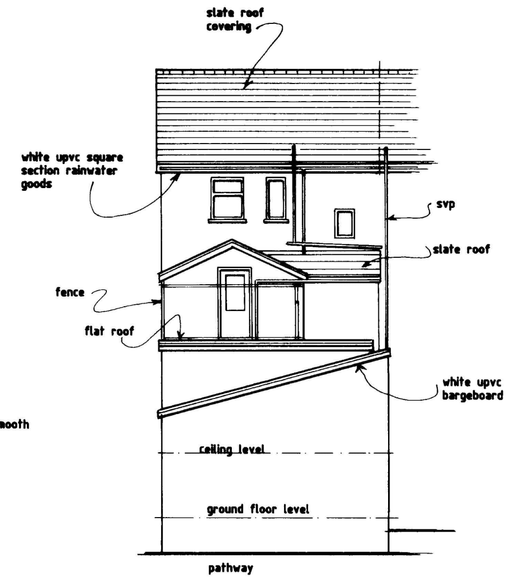

PROPOSED REAR ELEVATION

SCALE - 1:100

SCALE - 1:50

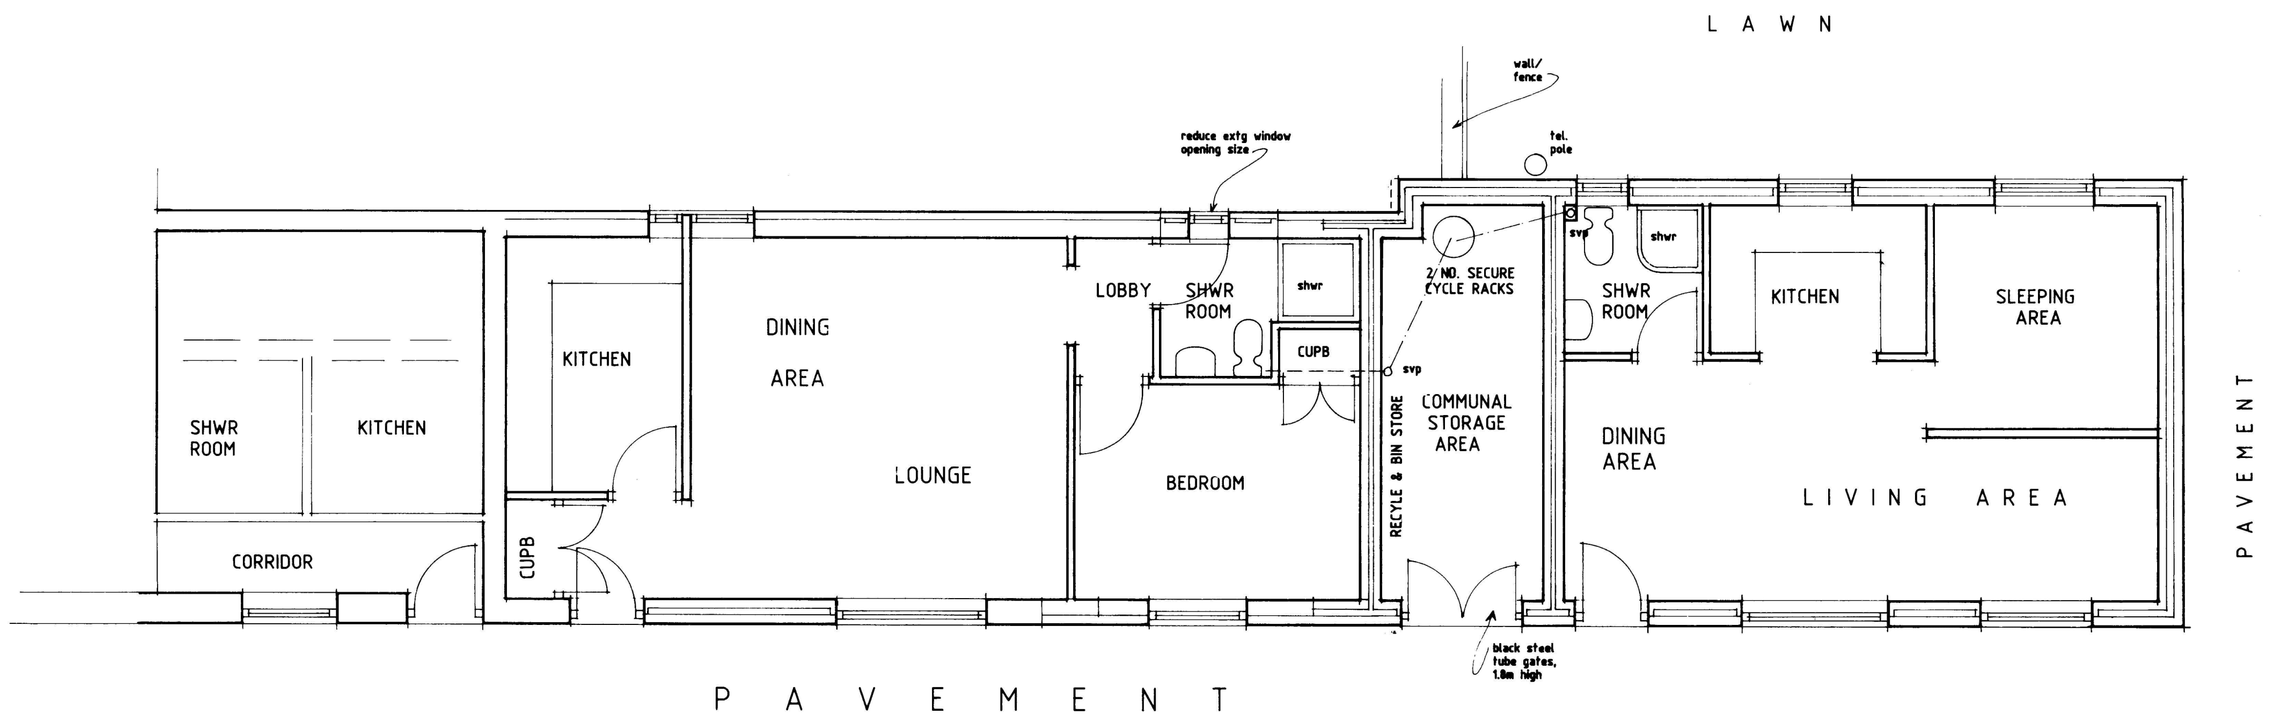

PROPOSED GROUND FLOOR PLAN

Revisions

Date	Date	Description

K.W. DORRINGTON MCIAT MCABE
ARCHITECTURAL ASSOCIATES
Tel:(01633) 857566

PROPOSED CHANGE OF USE OF 2 NO. GARAGES TO -
21, NORTH STREET, NEWPORT,
SOUTH WALES. NP20 1JY.

PROPOSED

date: APRIL 2025

scale: PLANS-1:50 & ELEVATIONS-1:100 A1

drawing number:
KD2006/1