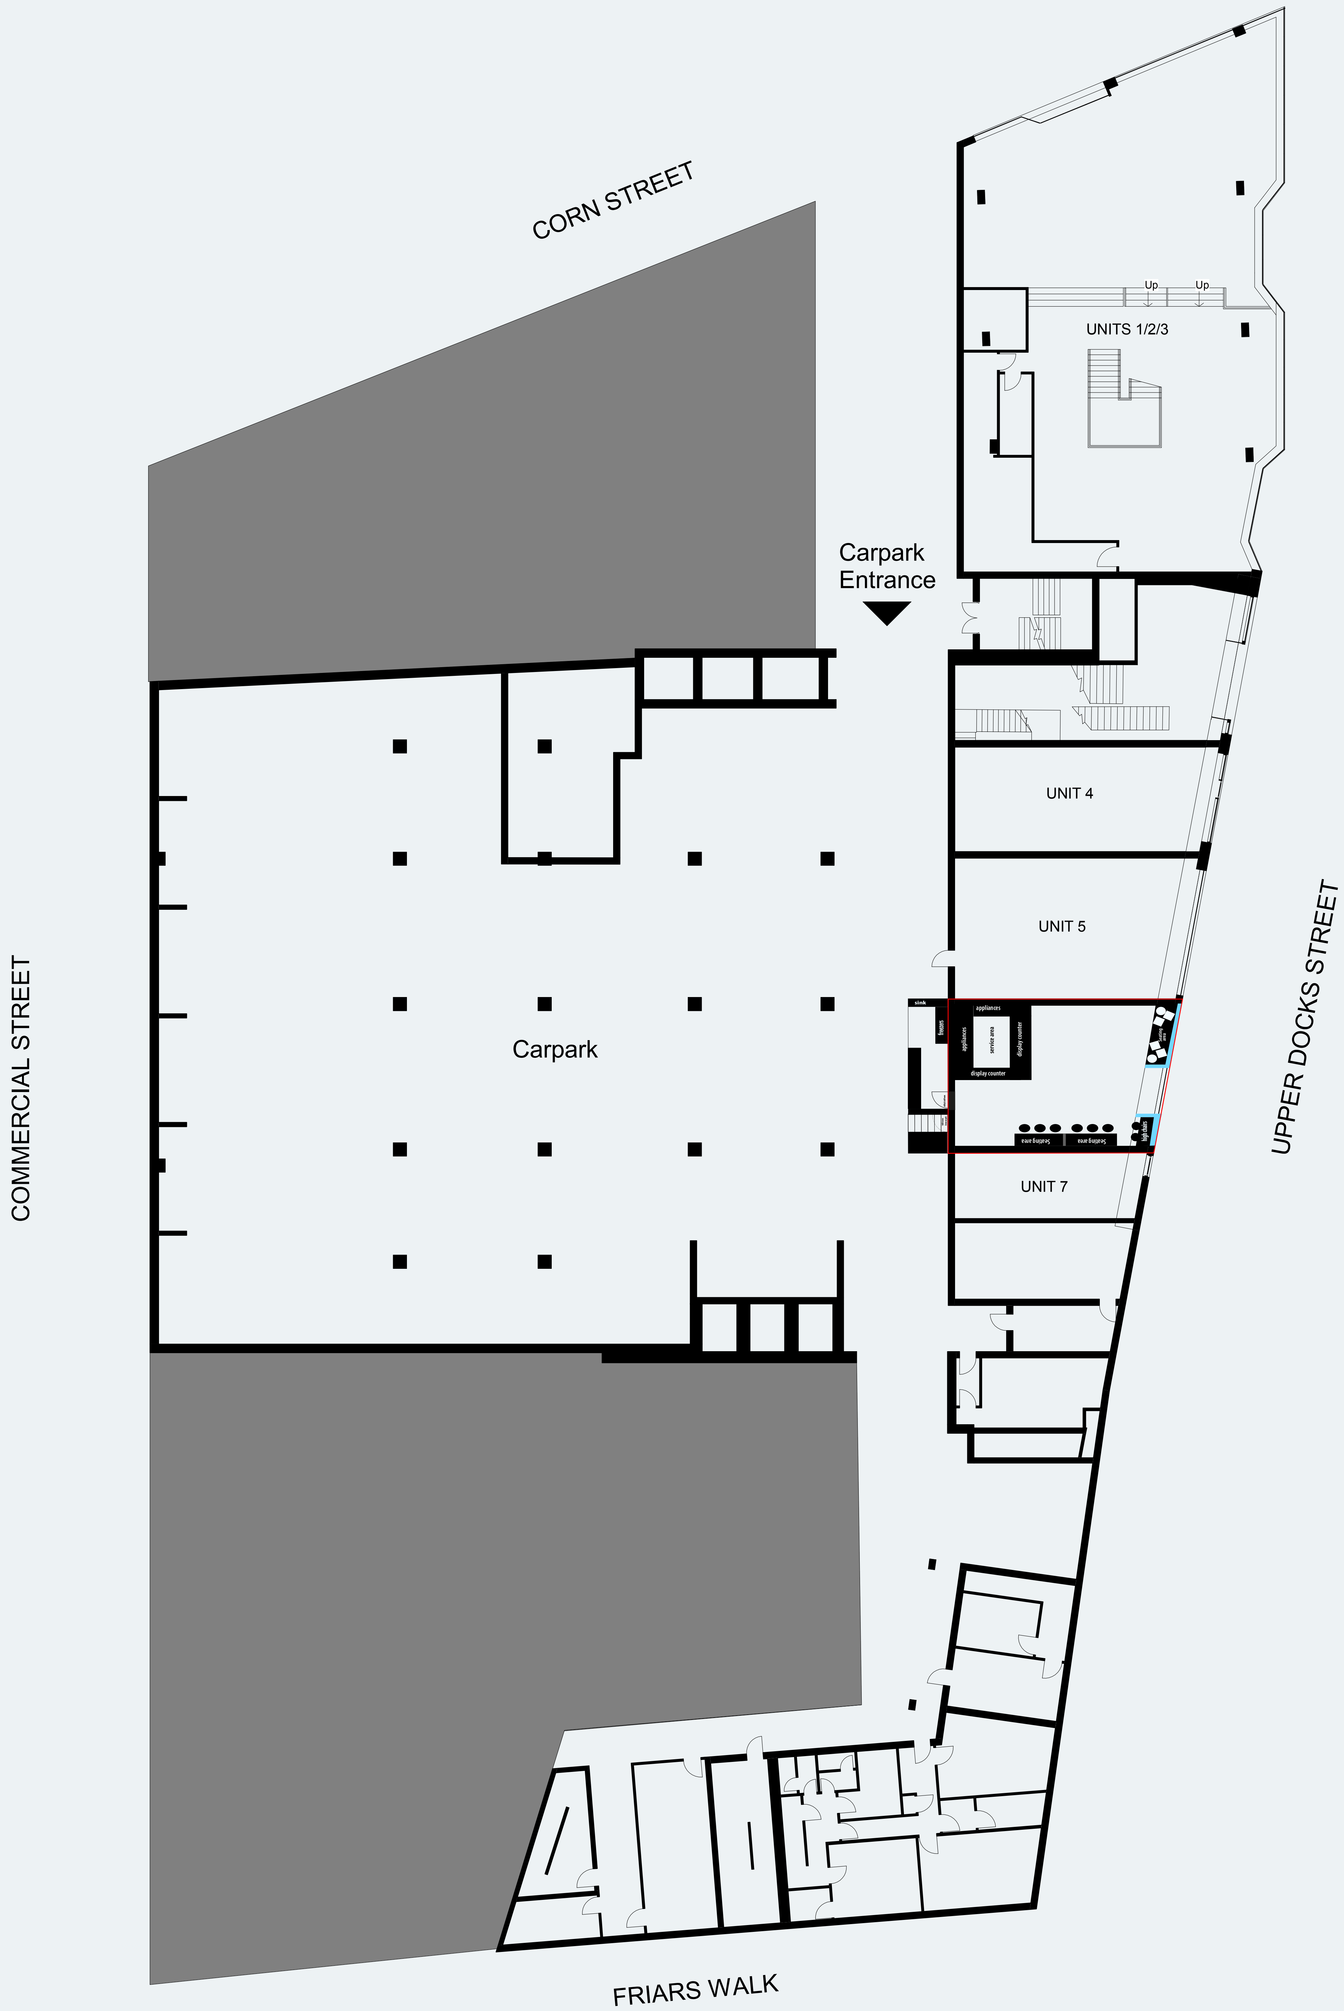



Scale
1:200

Rev:

This drawing must not be scaled.
Figured dimensions and levels to be used.
Any inaccuracies must be notified to the architect.
Detail drawings and large scale drawings take precedence over smaller drawings.

A2

THIS DRAWINGS IS COPYRIGHT ©

Registered Office: Powell Dobson, Suite 1F, Building One, Eastern Business Park, Wern Fawr Lane, Old St Mellons, Cardiff CF3 5EA. Powell Dobson is a trading name of Powell Dobson Ltd a company registered in England and Wales No 3873802.

| | |
|---|---|
| PRELIMINARY | |
| PLANNING | ✓ |
| DESIGN | |
| TENDER | |
| CONSTRUCTION | |

powelldobson ARCHITECTS
Cardiff . Swansea . London t +44 (0)33 33 201 001 www.powelldobson.com @PDArchitects

PDA Job No: 17154

| SITE | ORG. | DIS. | DRG NO. | REV |
|---|---|---|---|---|
| | PDA | A | EX -01 GA (05)100 | |
| | | | VOLUME LEVEL DR TYPE NUMBER | |

Contract: Chartist Tower, Newport
For Garrison Barclay Estates

Title: Existing Lower Ground Floor Plan

Scale: 1 : 200
Date: 04/04/2018
Drawn: Author
Checked: Checker

F:\Union Square Projects\17154 Chartist Tower, Newport\0 - PDA Drawings\0 - Current Drawings\a-refs based\Central Model_Revit\Chartist Tower - EXISTING.rvt