

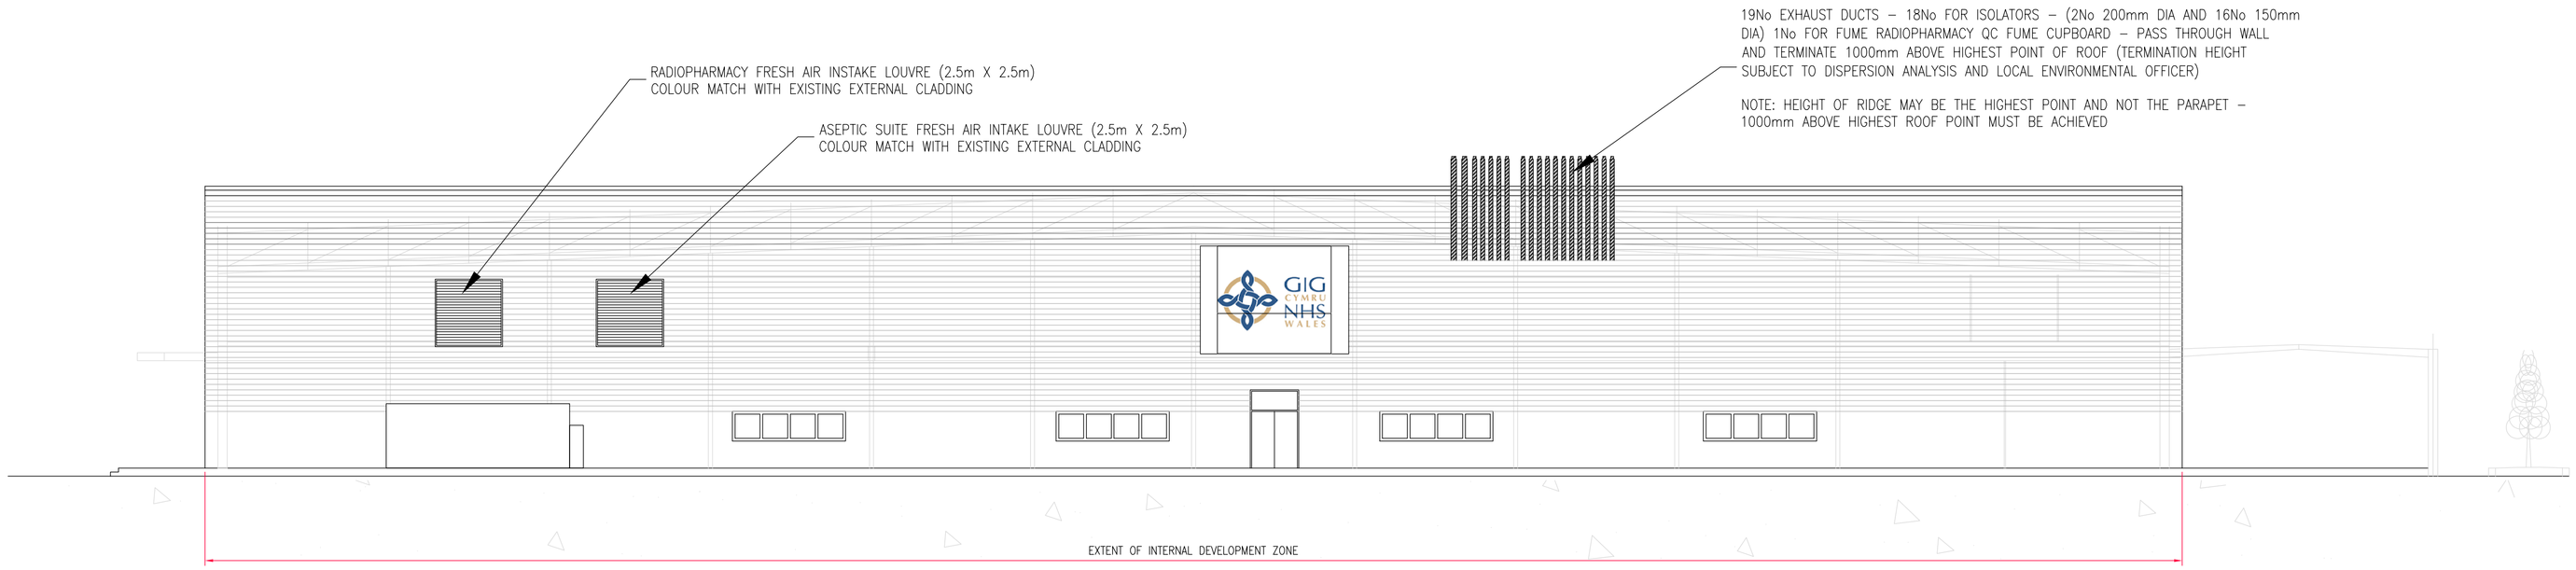



IP5 East Proposed Elevation
Scale 1:150

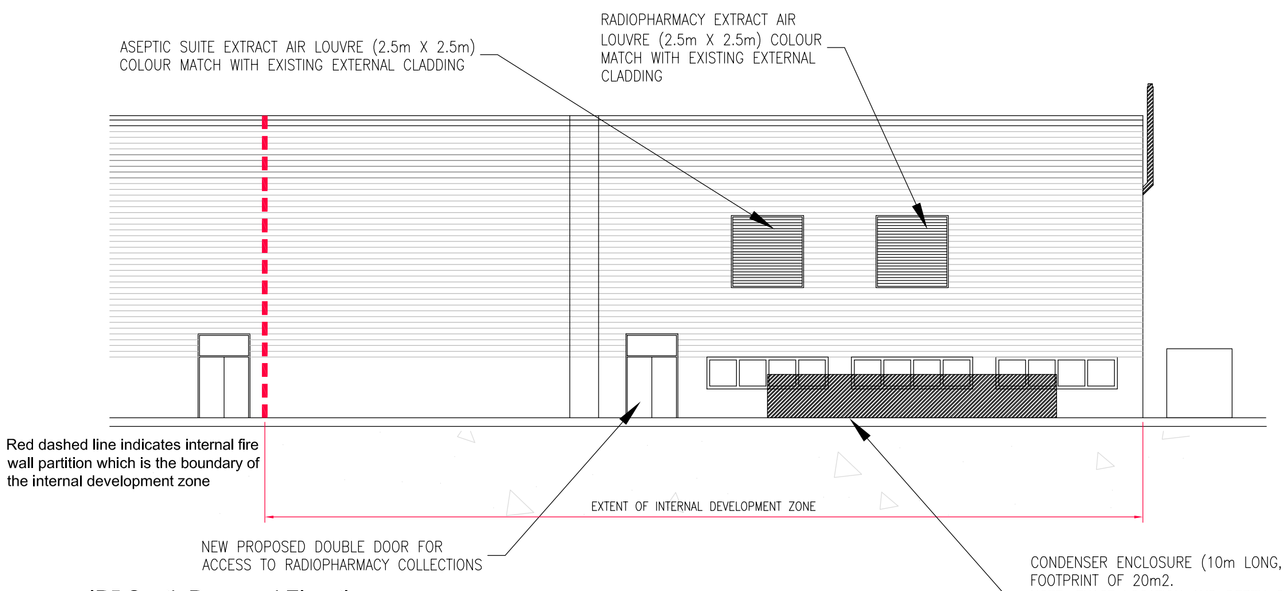


IP5 South Proposed Elevation
Scale 1:150

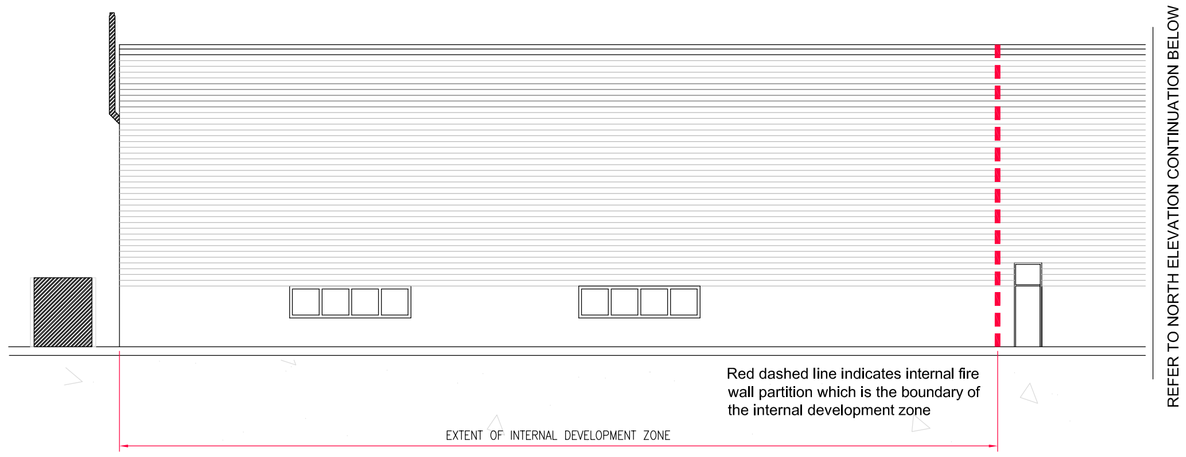

IP5 North Proposed Elevation
Scale 1:150

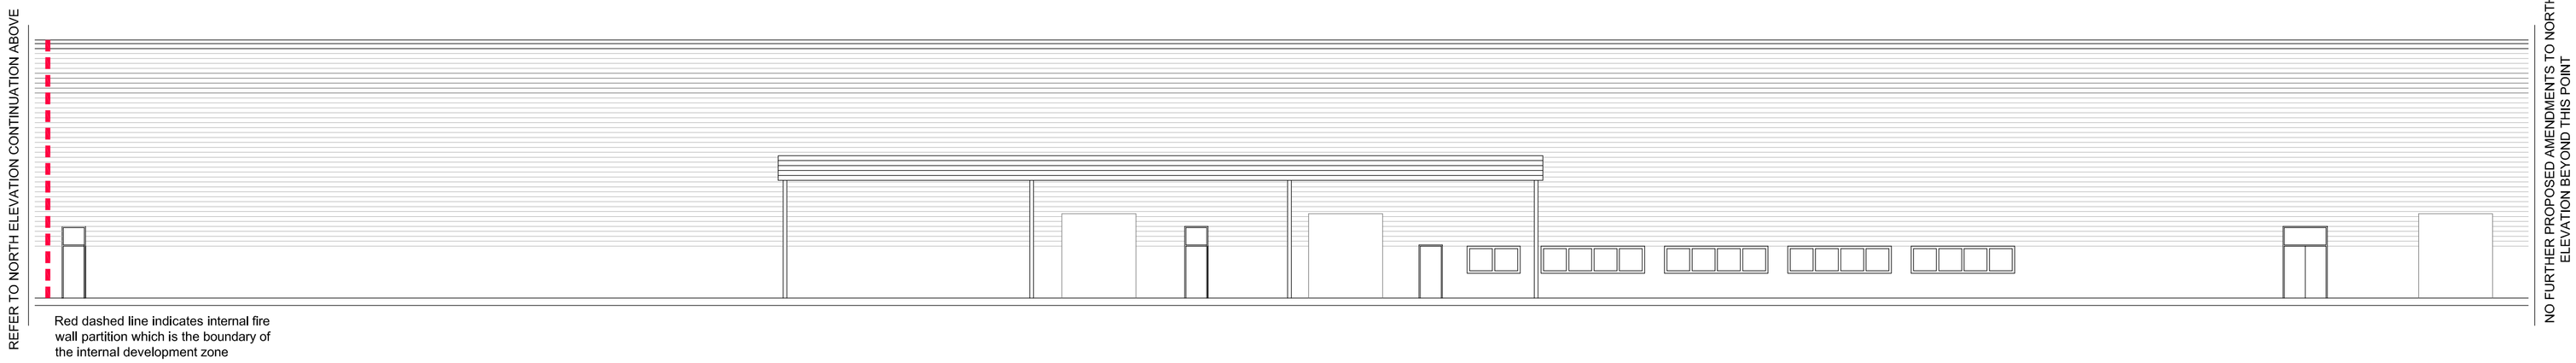

IP5 North Proposed Elevation (Continued)
Scale 1:150

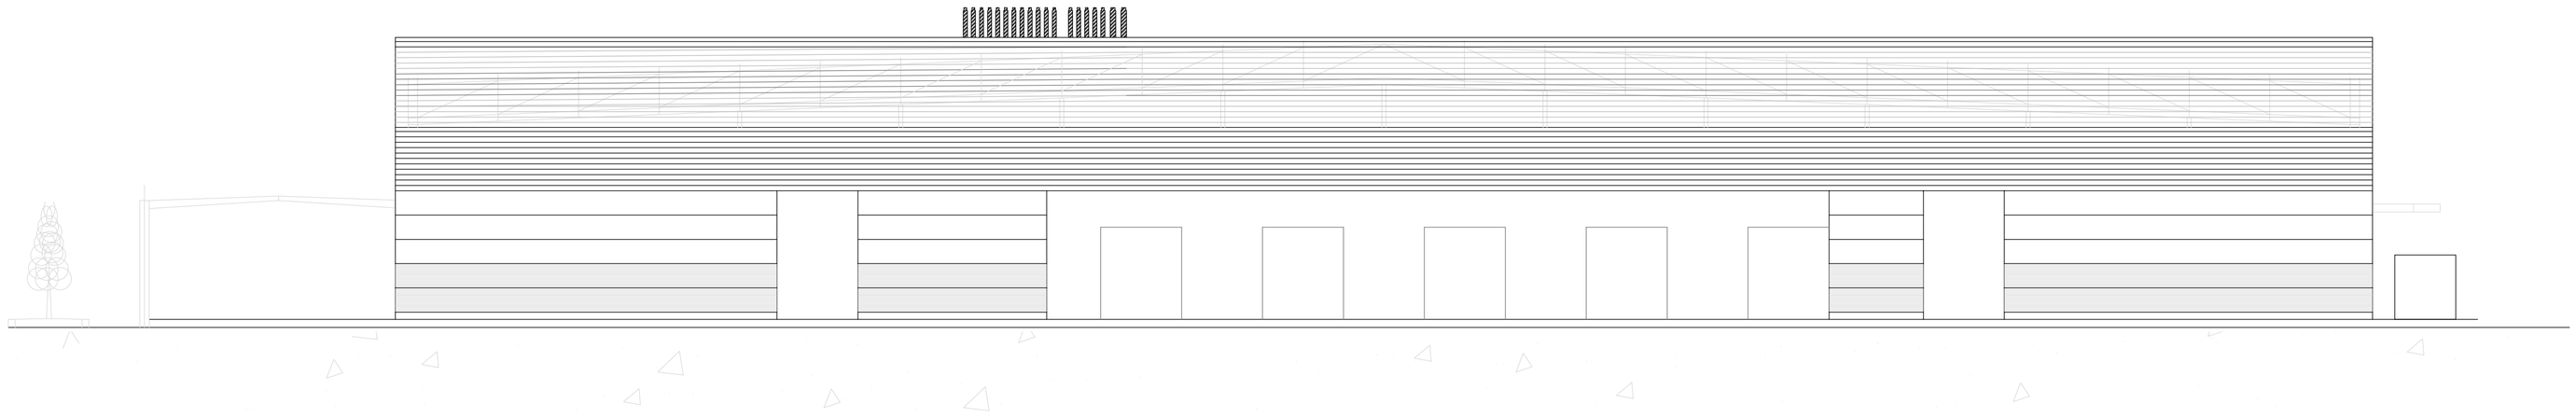

NOTE: NO PROPOSED AMENDMENTS TO FACE OF WEST ELEVATION AS PART OF THIS PROPOSAL

IP5 West Proposed Elevation
Scale 1:150

Preliminary Issue

GENERAL NOTES:-

Do not scale from this drawing.

All dimensions are to be checked on site prior to work commencing or preparation of shop working drawings - any discrepancies should be notified immediately.

This drawing is the copyright of Specific Environments and should not be reproduced without prior written approval. This drawing is to be read in conjunction with all relevant specifications.

THIS DRAWING WILL NOT BE TO SCALE IF PRINTED FROM A PDF FORMAT DOCUMENT.

Drawing based on:

LEGEND:-

NOTES:-

Rev	Description	Drn	Chk Orig	Chk App	Date
P6	Amendments made to sizes of louvres and condenser enclosure	MY	MY	MY	12-07-24
P5	Condenser Enclosure relocated to South elevation	MY	MY	MY	11-07-24
P4	Incorrect notations removed from North elevation	MY	MY	MY	24-05-24
P3	Elevations amended as per requirements - Extent of internal development area indicated	MY	MY	MY	16-05-24
P2	Elevations amended as per requirements	MY	MY	MY	10-05-24
P1	PRELIMINARY ISSUE	MY	MY	MY	29-04-24

Ångström Technology
Cleanroom Experts
High Wycombe | +44 (0)1494 464411 York | +44 (0)1904 437566
Newcastle | +44 (0)7972 375876 Lancaster | +44(0)1524 812 899
www.angstromtechnology.com

Project
NHS Wales - TRAMS

Title
IP5 External Elevations Proposed Amendments

A1 | Scale 1:150

Drg. No. 23089-A-0120 | Rev. P6