

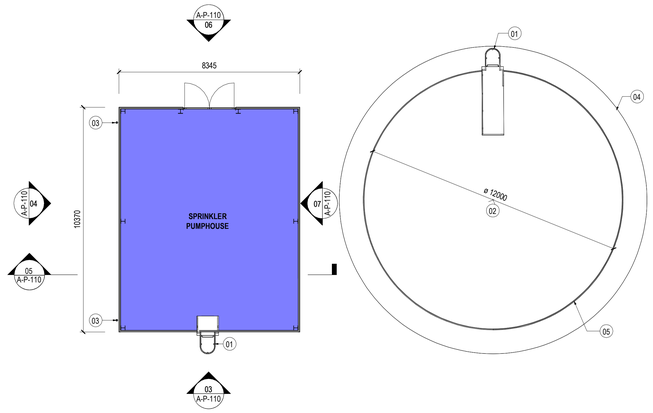


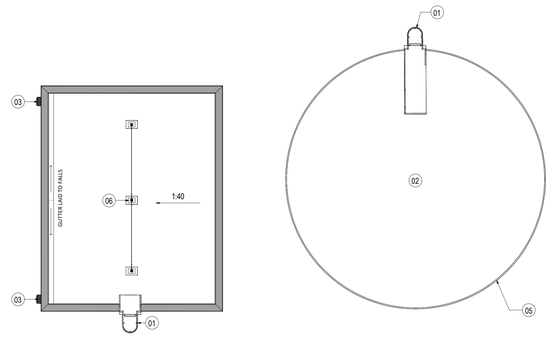


01 PUMP HOUSE AND SPRINKLER TANK - FLOOR PLAN
SCALE: 1 : 100

02 PUMP HOUSE & SPRINKLER TANK - ROOF PLAN
SCALE: 1 : 100

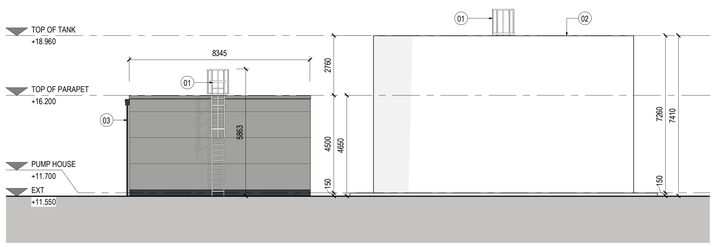


03 REAR ELEVATION
SCALE: 1 : 100

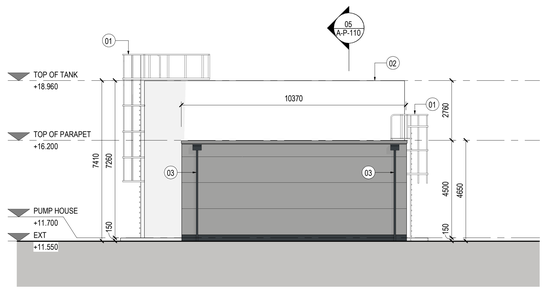


04 RIGHT ELEVATION
SCALE: 1 : 100

05 SECTION - PUMP HOUSE
SCALE: 1 : 100

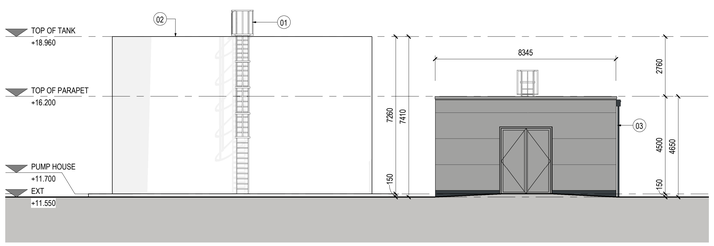

06 FRONT ELEVATION
SCALE: 1 : 100

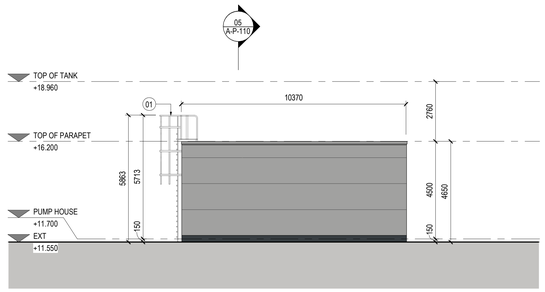

07 LEFT ELEVATION
SCALE: 1 : 100

0m 2m 4m 6m 8m 10m

1 : 100@A0

SHEET NOTES

ALL VERTICAL DIMENSIONS ARE RELATIVE TO ASSOCIATED BUILDING SLAB LEVEL.

DO NOT SCALE FROM DRAWINGS.
ALL DISCREPANCIES TO BE REPORTED TO GENSLER ARCHITECTS IMMEDIATELY. ALL DIMENSIONS TO BE VERIFIED BY CONTRACTOR ON SITE PRIOR TO ANY WORKS.

FOR STRUCTURE REFER TO STRUCTURAL ENGINEERS' DRAWINGS AND SPECIFICATION

SPRINKLER TANK BY SPECIALIST SUB-CONTRACTOR.

IN GENERAL: SPRINKLER PUMPHOUSE TO COMPRISE OF CONCRETE FOUNDATIONS, SLAB AND STEEL FRAME TO S.E DETAILS.

ALL EXPOSED STEEL STRUCTURES TO BE GALVANIZED AND POWDER COATED, UNLESS SPECIFICALLY STATED OTHERWISE.

GENERAL CONTRACTOR TO CONFIRM FLOOR LEVELS WITH A/E DESIGN TEAM PRIOR TO CONSTRUCTION.

COLOURS AND MATERIALS

WALLS:	INSULATED METAL PANELS, 1.2M MICROLINE, RAL 9006 (GREY ALUMINIUM)
DOORS:	STEEL, RAL 9006 (GREY ALUMINIUM)
FLASHINGS:	STEEL, RAL 9006 (GREY ALUMINIUM)
RAIN WATER GOODS:	COLLECTION BOX INTEGRATED WITH SCUPPER, RAL 7016 (ANTHRACITE GREY)
SPRINKLER TANK:	GALV STEEL
PLINTH:	INSULATED PLINTH, RAL 7016 (ANTHRACITE GREY)
ROOF:	WARM ROOF BUILD-UP

Sheet notes

Number	Description
01	CAT-LADDER ANTI-CLIMB GATE
02	SPRINKLER TANK
03	PPC ROOF DRAINAGE AND SCUPPER, RAL 7016 (ANTHRACITE GREY)
04	SPRINKLER TANK BASE TO STRUCTURAL ENGINEER'S DETAILS
05	SPRINKLER TANK CAPACITY TO MEP ENGINEER'S DETAILS
06	MANSAFE SYSTEM

LEGEND

DEPARTMENT LEGEND

TECHNICAL ROOM

RED
1 Lower Farm Barns
Bainton Road, Bucknell
Bicester OX27 7LT, UK
www.red-eng.com

t: +44-(1869)355600
f: +44-(1869)250777
e: oxfordcad@red-eng.com

Gensler
4 St Philip's Place
First Floor
Birmingham
B3 2SL
United Kingdom

Tel. +44 (0)121 260 1600

Microsoft

CWL01-02

DUFFRYN LANE,
NEWPORT
NP10 8BE

Design Team

Design	GENSLER
Drawn	BC
Checked	JL
Date	04.04.25
Company Project No.	026.1087.000
M.S. Project No.	P.020340

Approvals

CUSTOMER MICROSOFT Date

Microsoft Design Manager	LEVI HOLLAND
Microsoft Electrical Engineer	MARK GLEESON
Microsoft Bau/Ejpms Engineer	ANDREW FREEZER
Microsoft Mechanical Engineer	DAVID WEST
CSA	SHARENDRA NAIDU / STUART MCKEOWN
Telecom	MARK KELLY /PAUL BISHOP
Security Manager	DAVID BEADLE
Environmental	DEIRDRE GORMAN


PROJECT MANAGEMENT

Project Planner	
Project Manager	Date
Senior Project Manager	
Development Manager	
Project Manager	
Quality Control Reviewer	
Quality Control FF&E	

Revisions

No.	Date	Description
P01	31.08.23	PLANNING
P02	27.10.23	PLANNING
P03	04.04.25	PLANNING

Registration

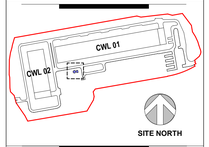

Bar Code

Sheet Title/Number

SPRINKLER TANK &
PUMP HOUSE

CWL01-02-
A-P-110

CWL01-02-A-P-110- P03

© Gensler 2022
All rights reserved, including but not limited to The Copyright, Design and Patents Act 1988