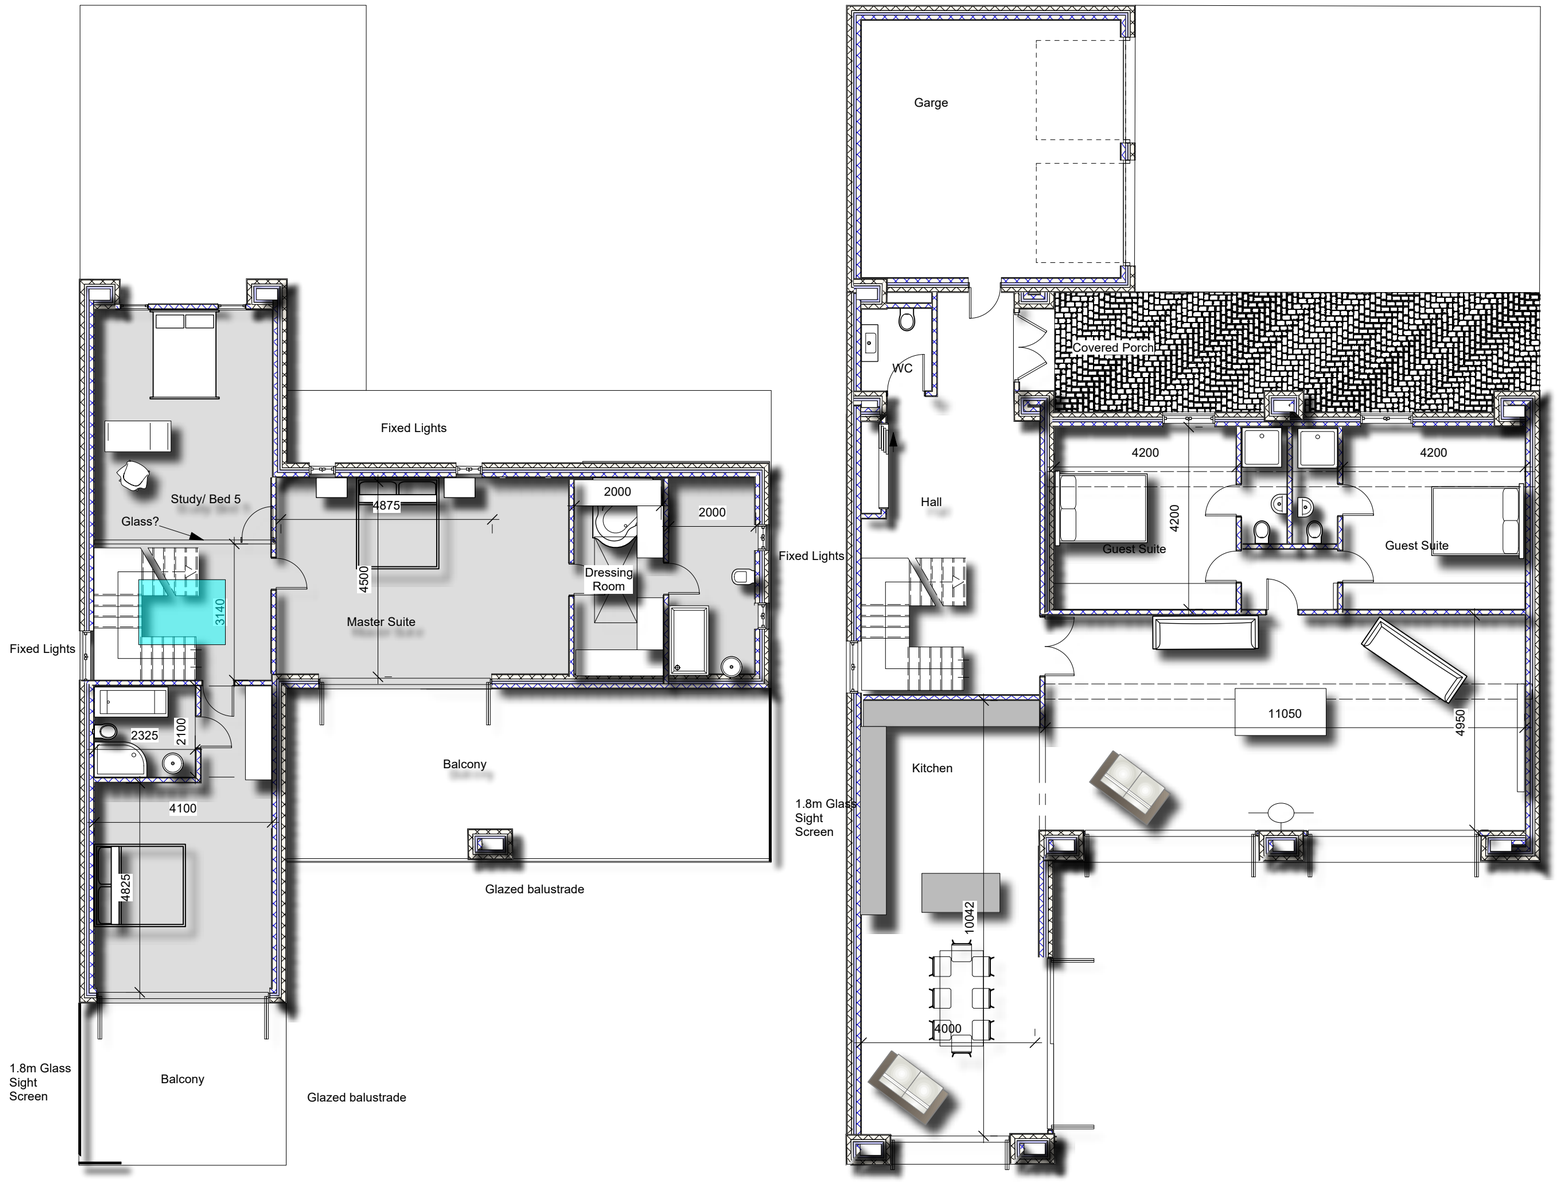


A Red Lines adjusted on Block plan
B Block Plan Removed

Skerryvore Designs Ltd
skerryvoredesigns.co.uk
Phone **01633 897922**
Mobile **07816 934352**
contact@skerryvoredesigns.co.uk

JOB
TITLE Bramley
Cats Ash Road
Langstone
NP9 8EE

DRAWING
TITLE Floor Plans
and Block Plan

DRAWING No. SD903 02B

SCALE 1/100

DATE June 2026