
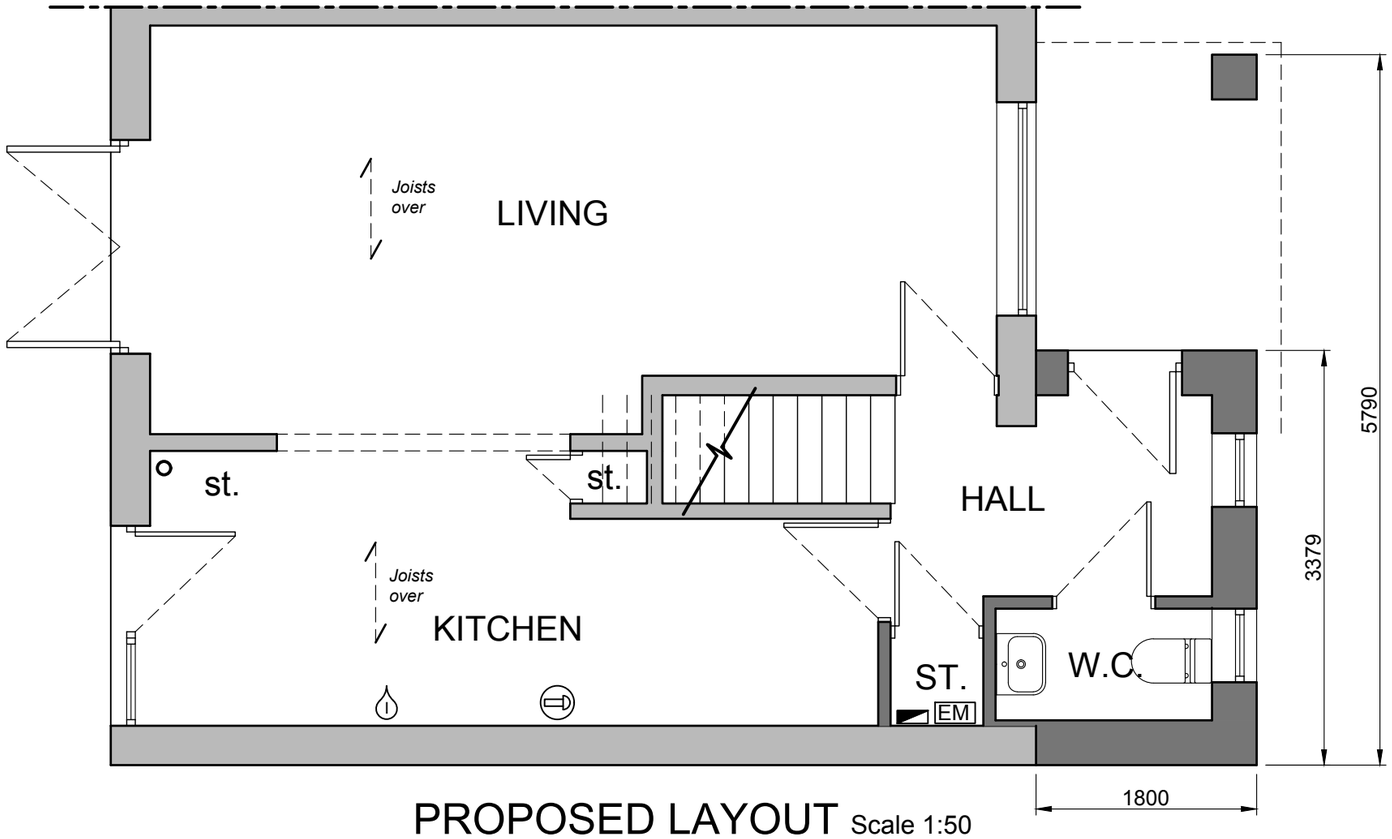



LEGEND

- Existing wall to remain
- Proposed wall
- Removed wall
- Steel beam / feature over
- Existing underground drainage pipe
- Existing above ground waste pipe
- Proposed underground drainage pipe
- Existing fuse board
- Existing boiler
- GM — Existing gas / electric meter
- Existing incoming water stop tap


PROPOSED LAYOUT Scale 1:50

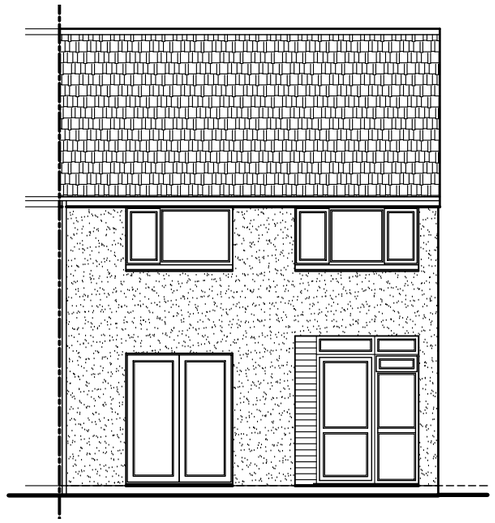


PROPOSED REAR ELEVATION Scale 1:100

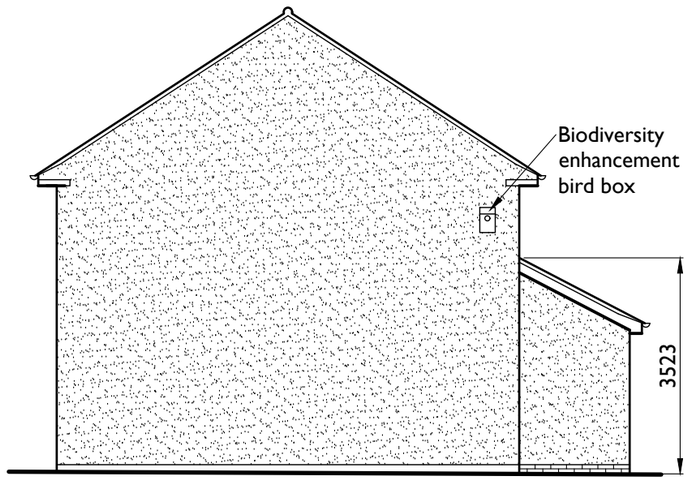

PROPOSED SIDE ELEVATION Scale 1:100

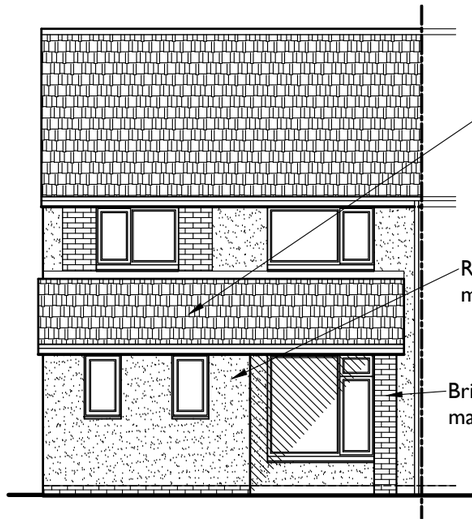

PROPOSED FRONT ELEVATION Scale 1:100

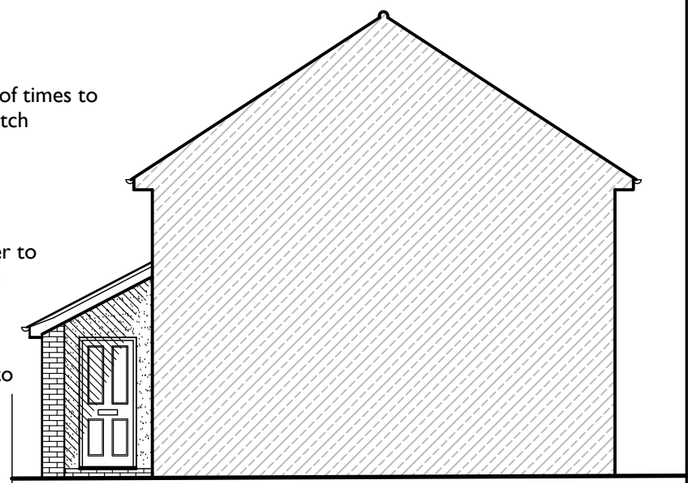

PROPOSED SIDE ELEVATION Scale 1:100

NOTES	REVISIONS	PROJECT NAME	DRAWING TITLE	DETAILS	
		PROPOSED PORCH & DRIVE 18 ITCHEN CLOSE, BETTWS NEWPORT NP20 7AL	PROPOSED LAYOUT AND ELEVATIONS	Job No. Drawing No. Revision Scale Date	IC18 03 - As shown APR 25