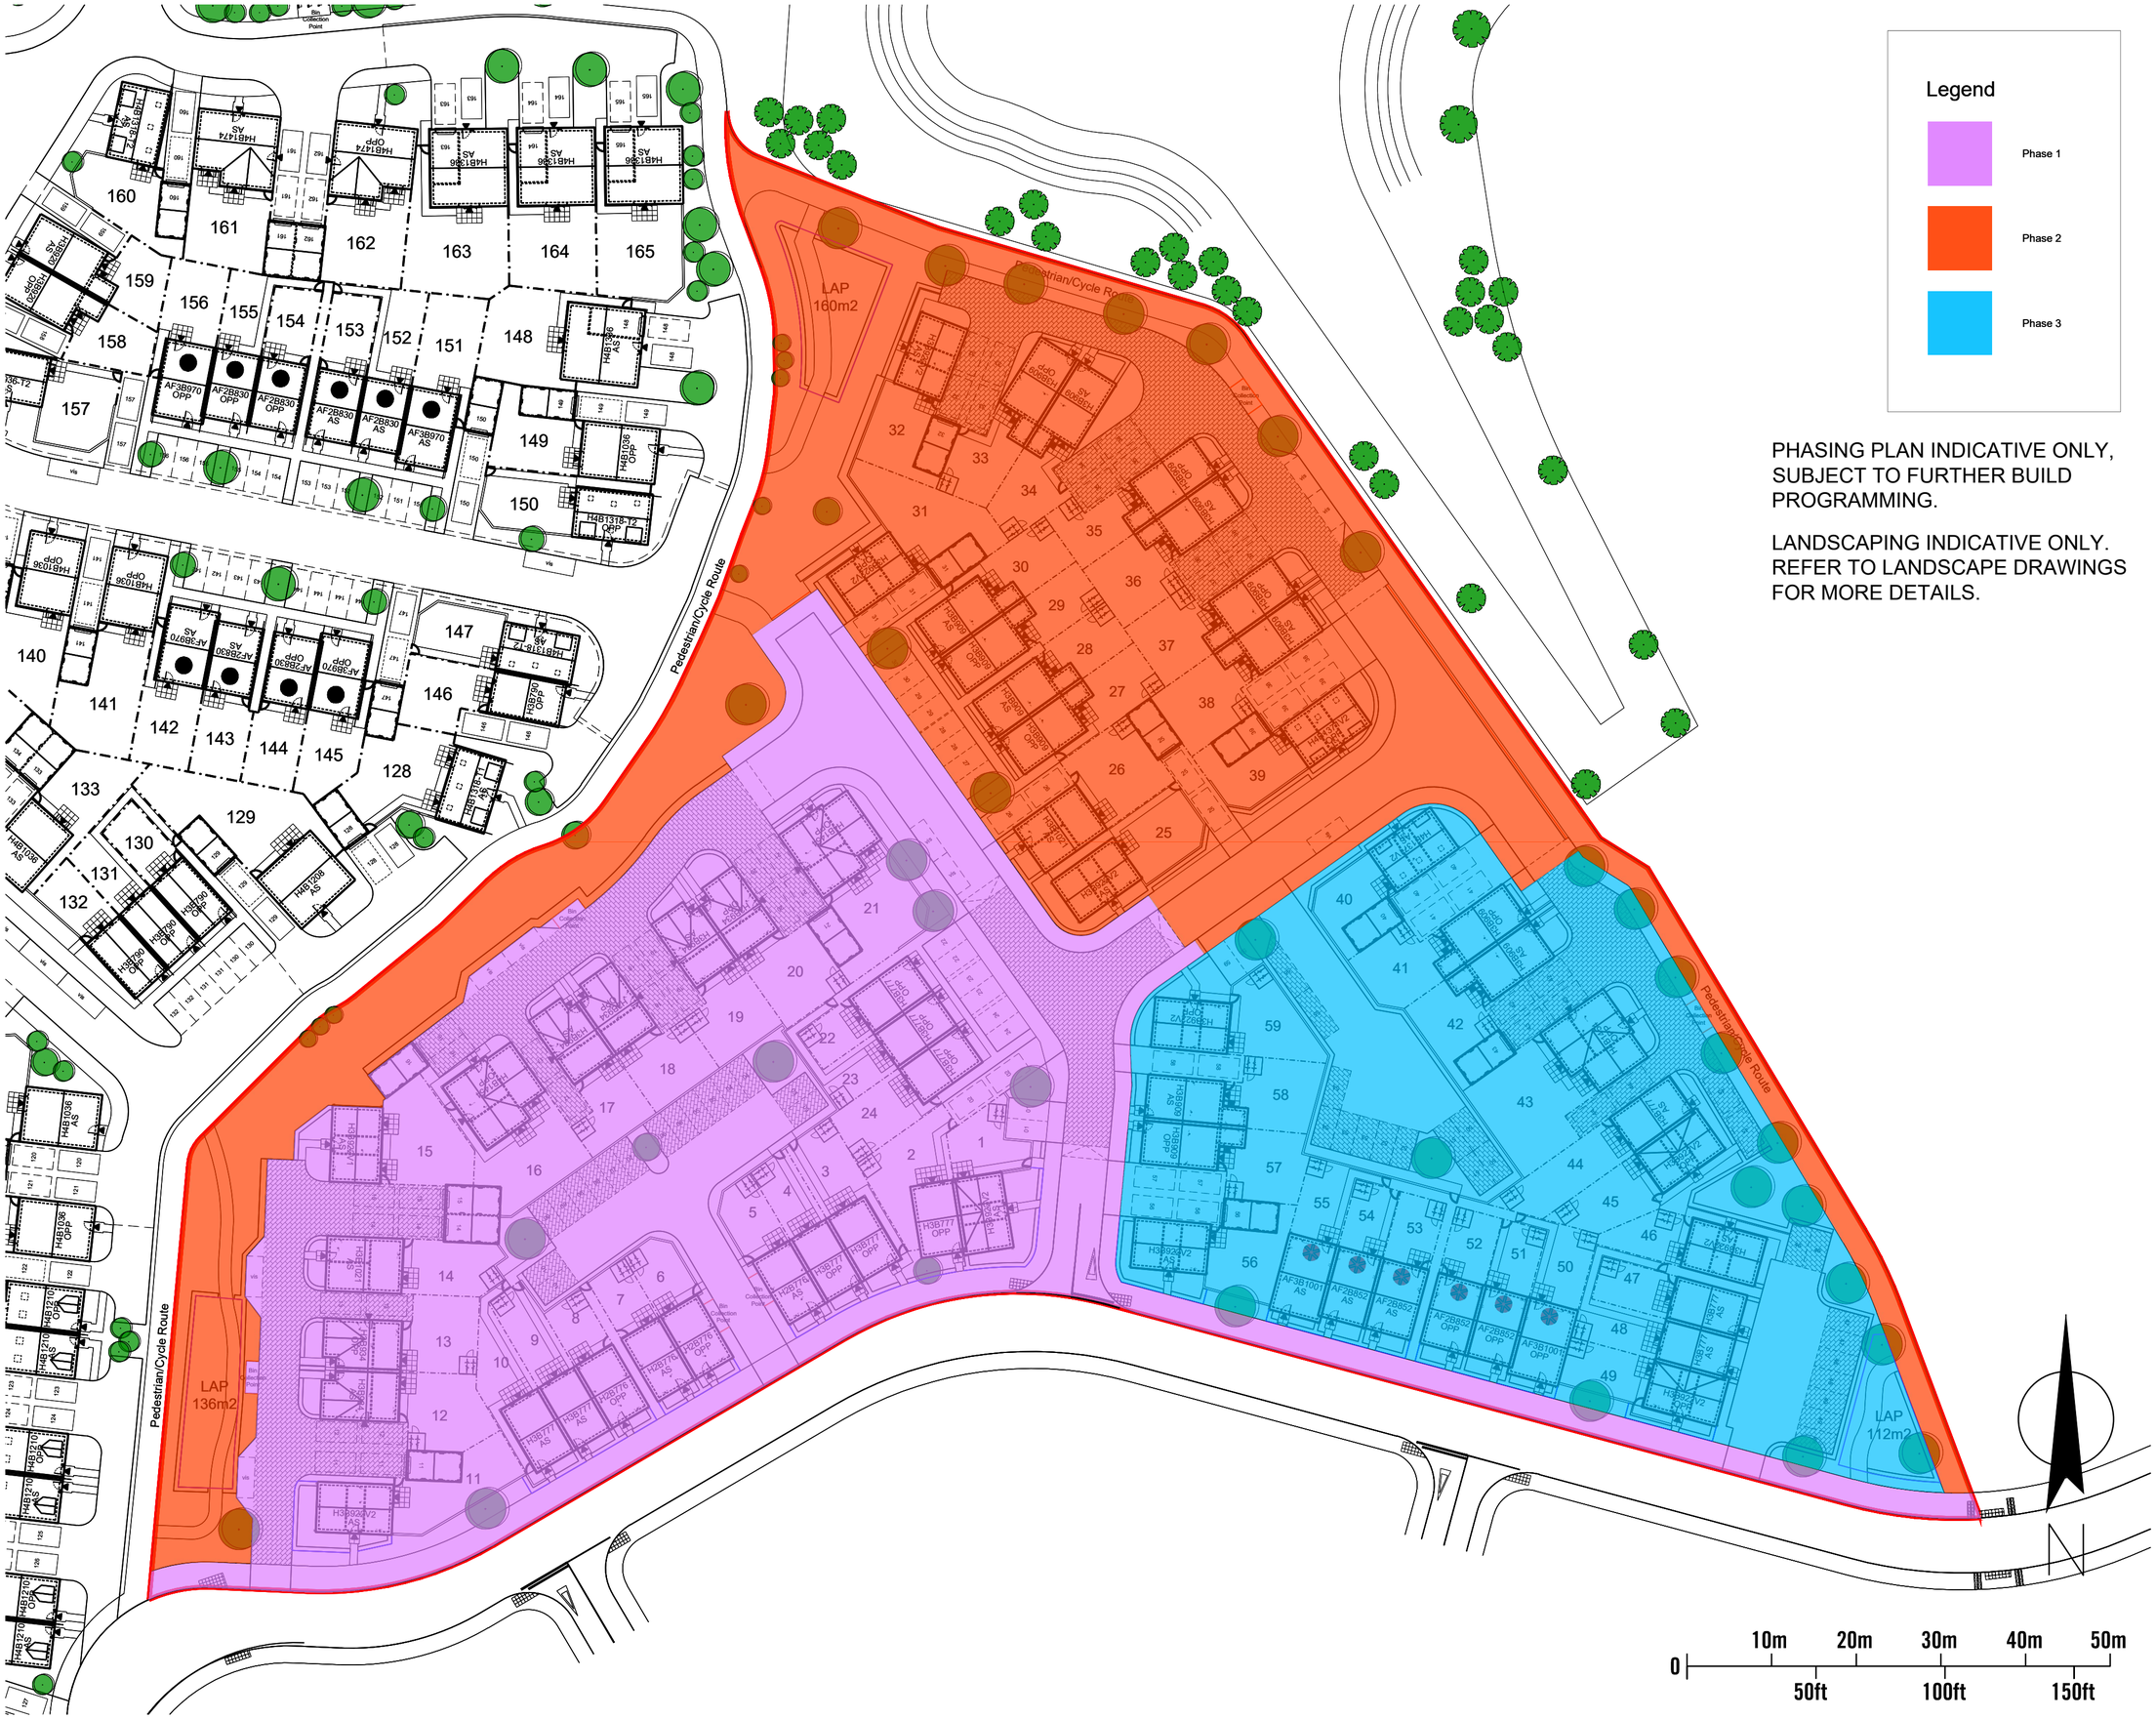


Legend

- Phase 1
- Phase 2
- Phase 3

PHASING PLAN INDICATIVE ONLY, SUBJECT TO FURTHER BUILD PROGRAMMING.

LANDSCAPING INDICATIVE ONLY. REFER TO LANDSCAPE DRAWINGS FOR MORE DETAILS.

This line should measure 60mm when printed correctly

This drawing is the copyright of Roberts Limbrick Ltd and should not be reproduced in whole or in part or used in any manner whatsoever without their written permission.

Responsibility is not accepted for errors made by others in scaling from this drawing. Use only figured dimensions and report any discrepancies or omissions to the Architect immediately.

Rev	Date	By	Chk	Description
A	04.09.23	JH	RHC	Updated site plan.
B	17.11.23	JH	RHC	Updated site plan.
C	13.02.24	SO	RHC	Updated site plan.
D	12.04.24	JH	RHC	Updated site plan.
E	07.05.24	NLW	JH	Updated to suit current site layout.
F	24.01.25	JH	JH	Updated to suit current site layout.

Roberts Limbrick
03333 405 500
mail@robertslimbrick.com
robertslimbrick.com
Registered Office: England No. 06658029

Project Name
RESIDENTIAL DEVELOPMENT
LLANWERN PHASE 4C
GLAN LYNN, NEWPORT

Client Name
ST. MODWEN HOMES
-
-

Drawing Title
PROPOSED PHASING PLAN
-
-

Scale	Project No.
1/500 • A2	9630

Status	Purpose Of Issue
A3	Issued for Planning

Project	Org	Vol	Level	Form	Role
R9128 •	RLA •	23 •	XX •	DR •	A

Number	Revision
2216	F