

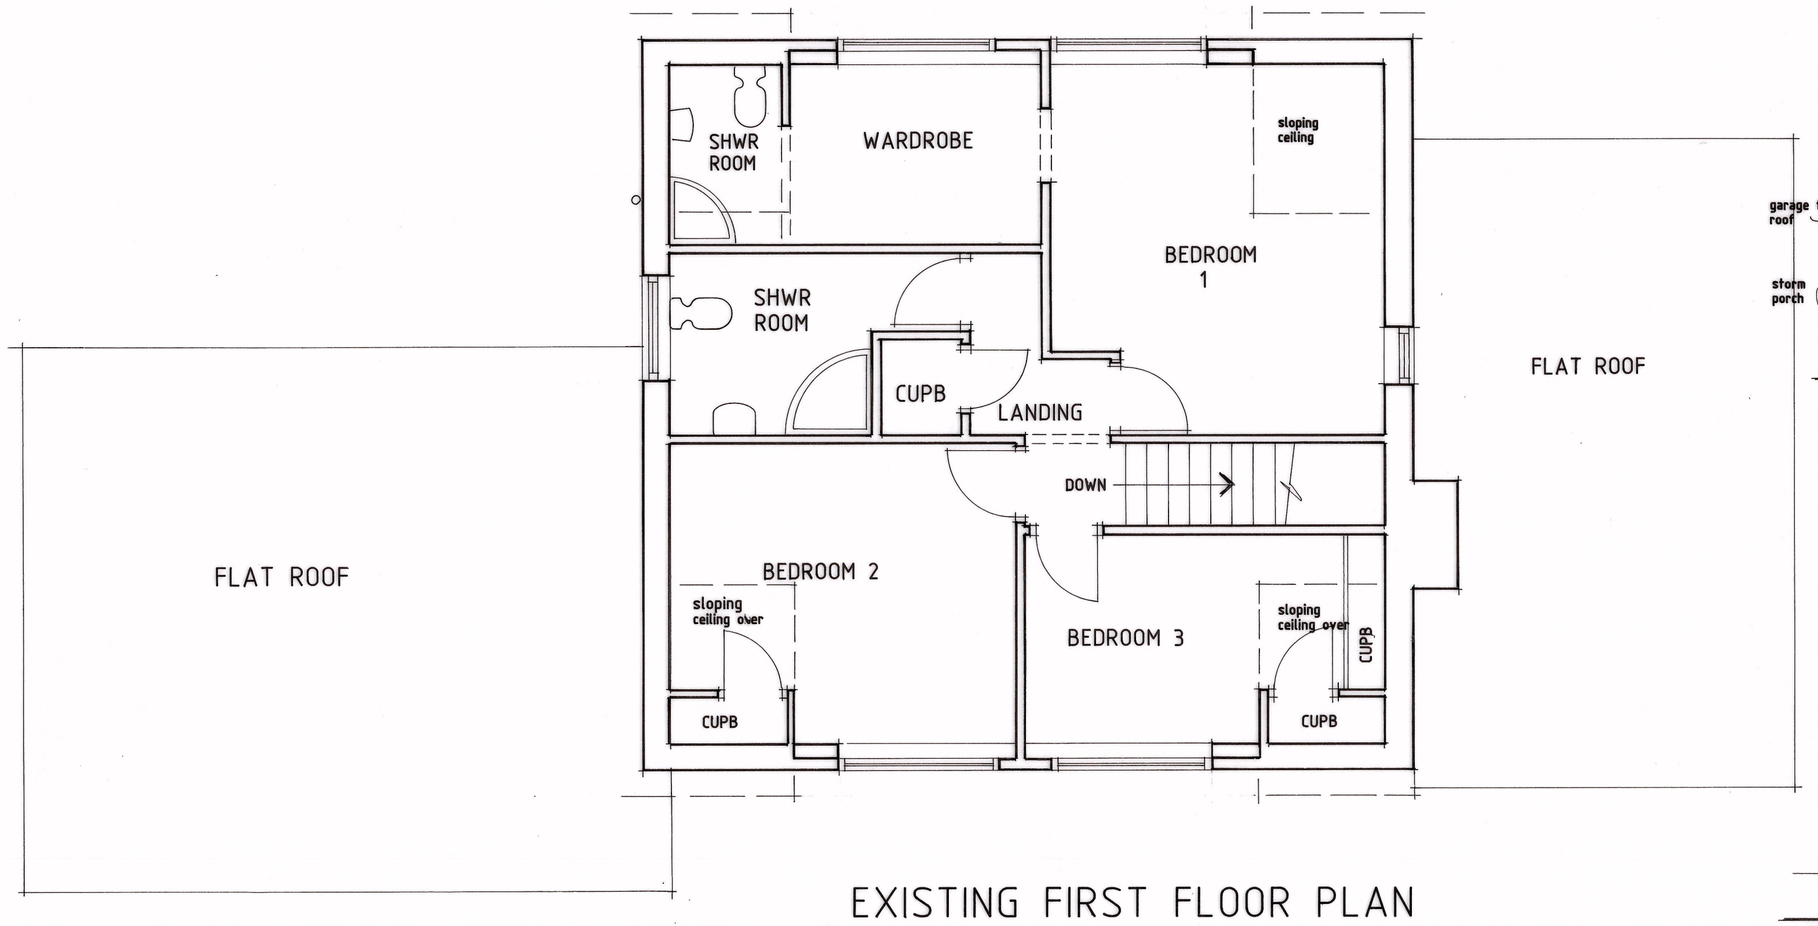


EXISTING FIRST FLOOR PLAN

SCALE - 1:50

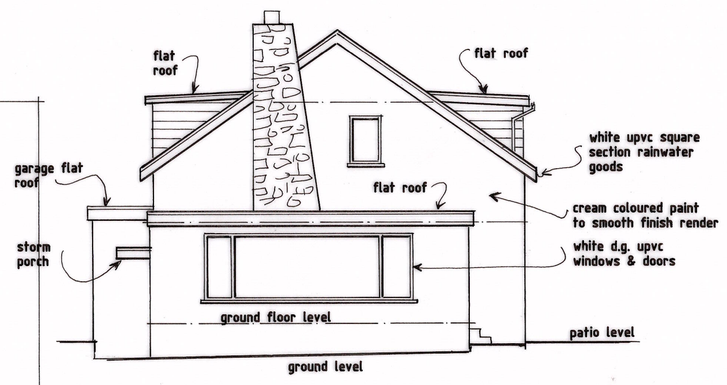


EXISTING SIDE ELEVATION

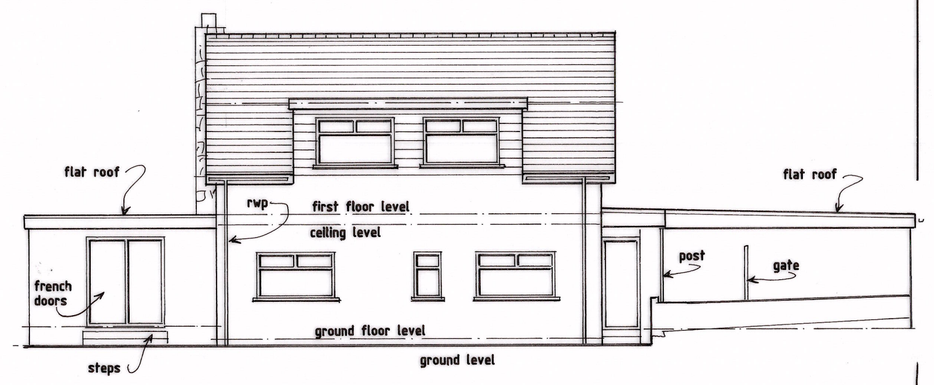


EXISTING REAR ELEVATION


SCALE - 1:100

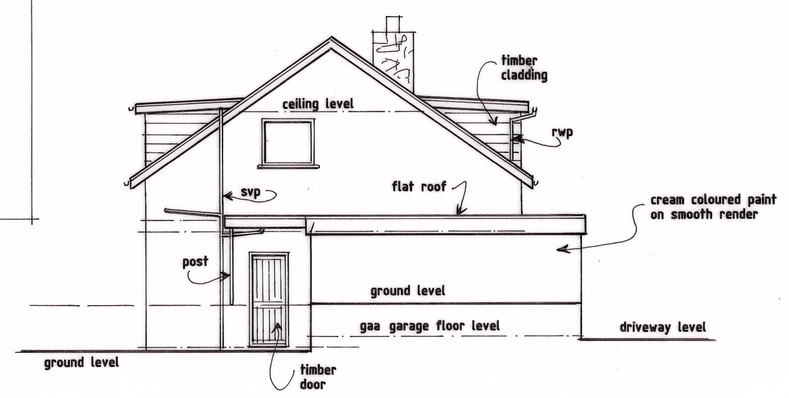

EXISTING SIDE ELEVATION

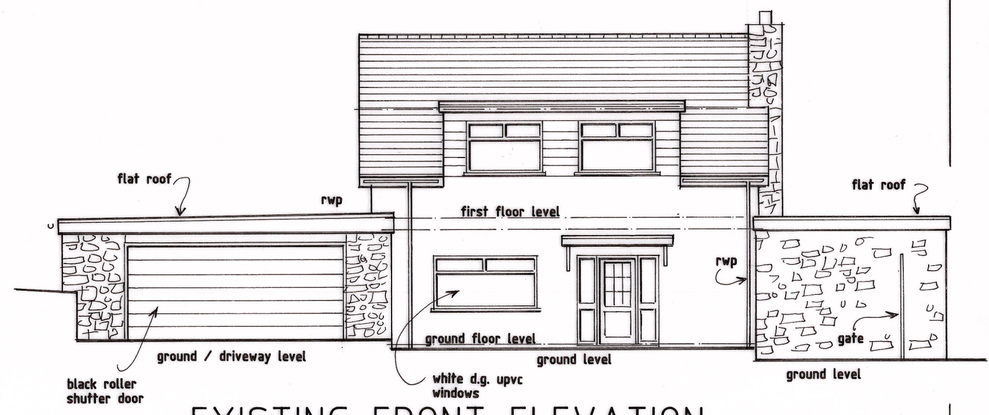


EXISTING FRONT ELEVATION

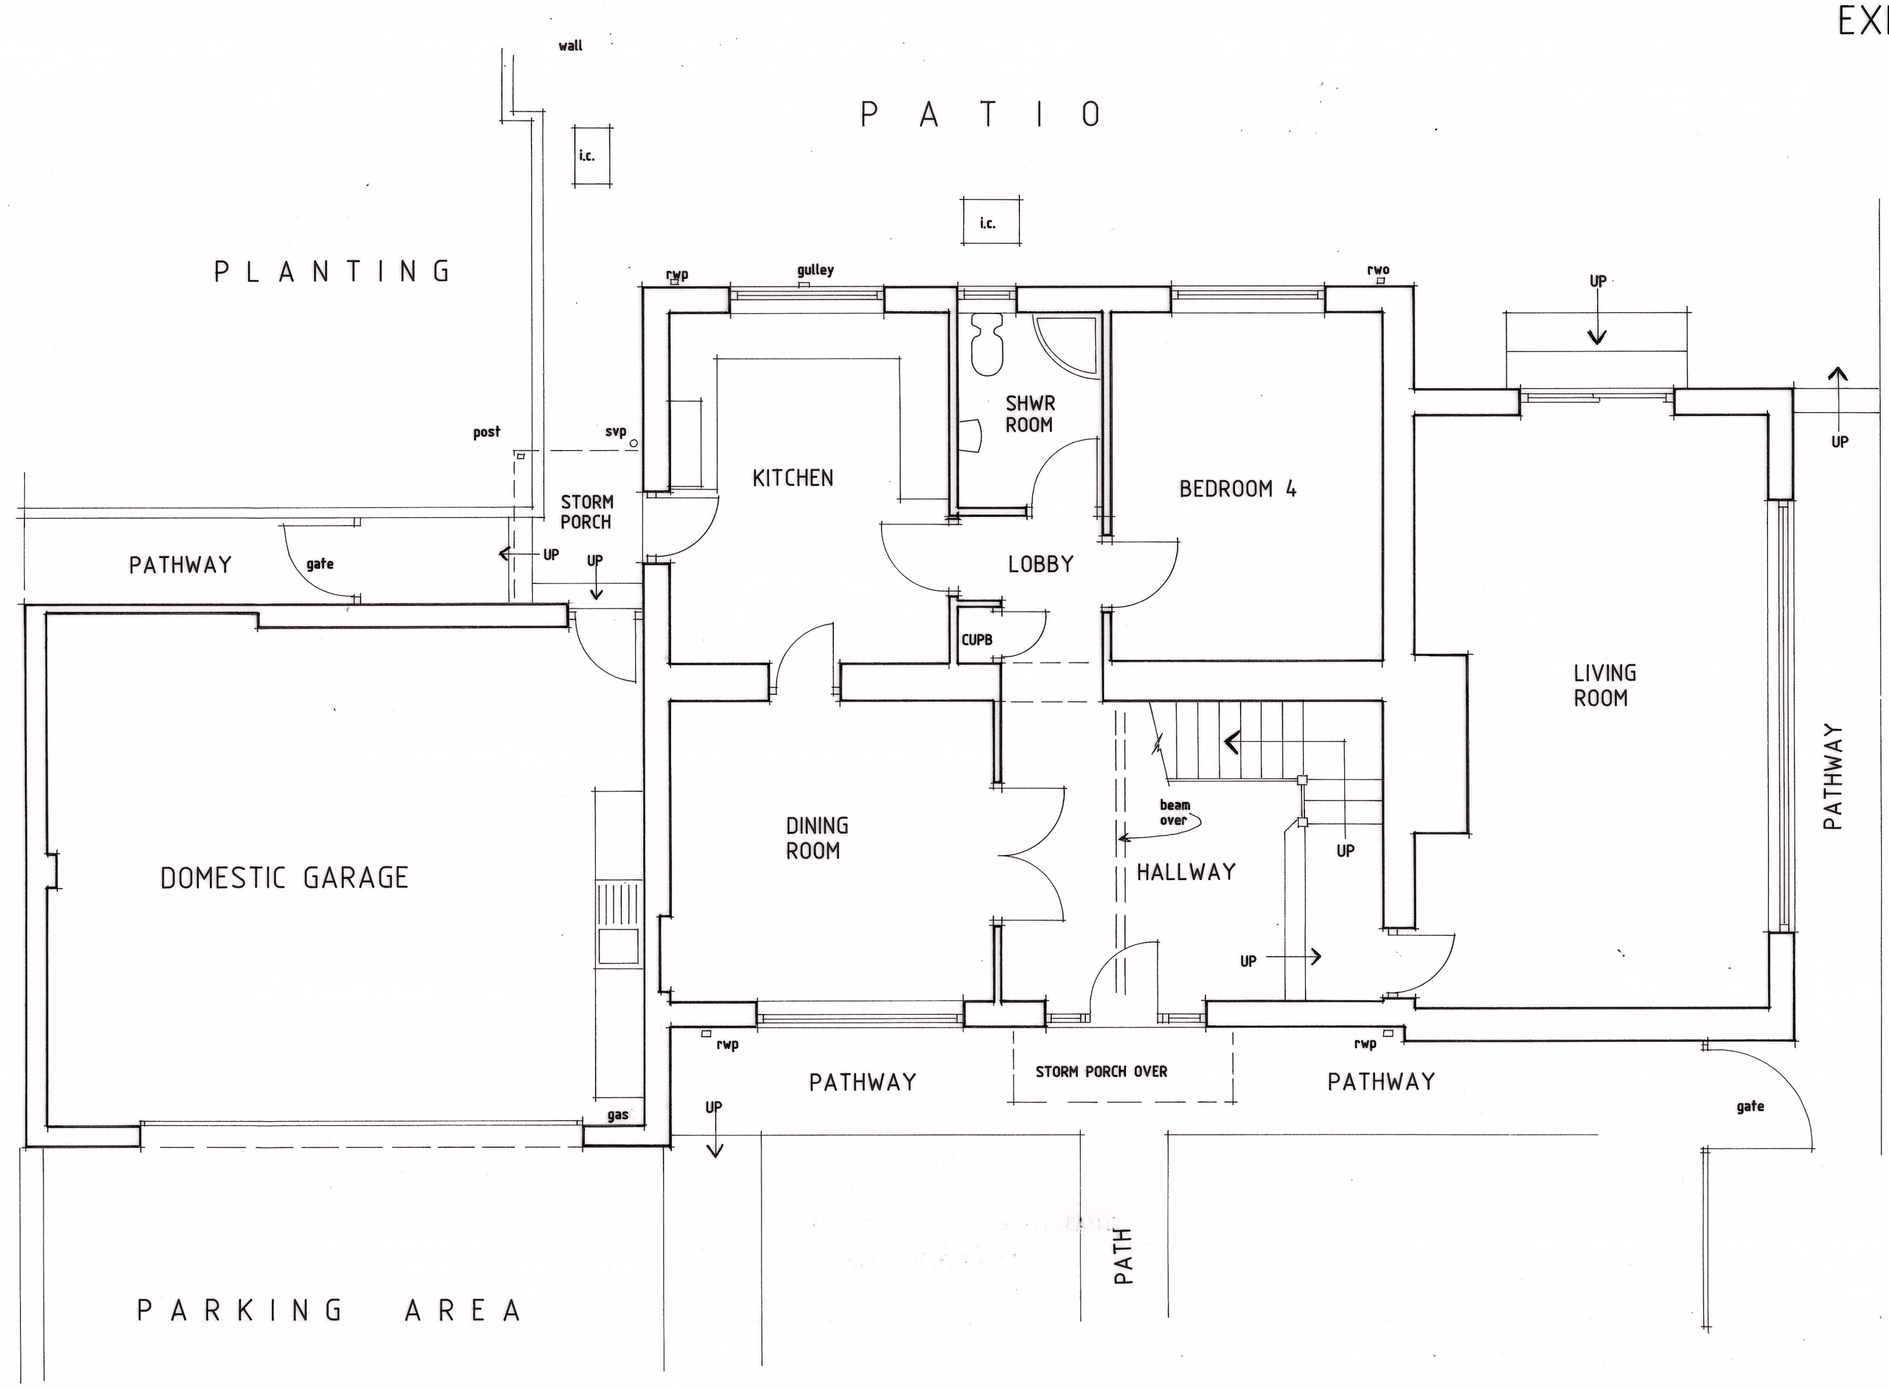


EXISTING GROUND FLOOR PLAN


L A W N

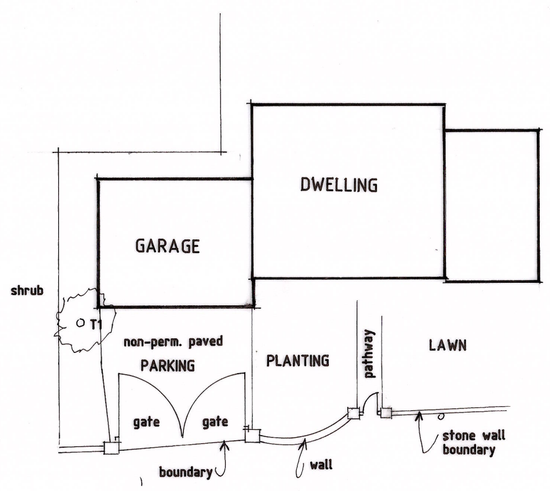


EXISTING PARKING AREA

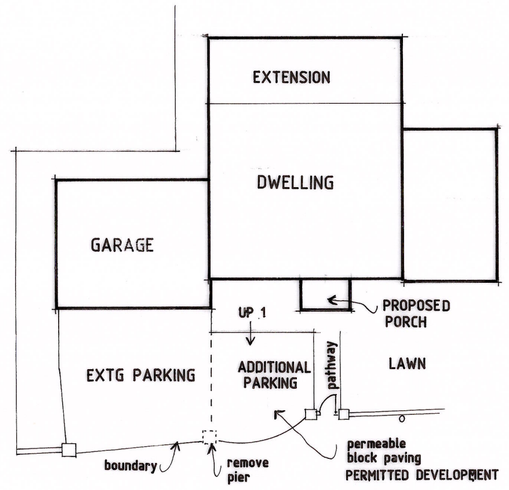

PROPOSED PARKING AREA

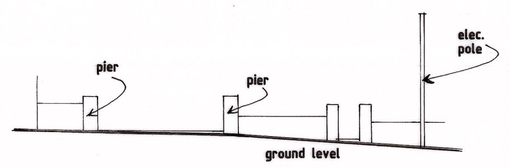

EXISTING ELEVATION

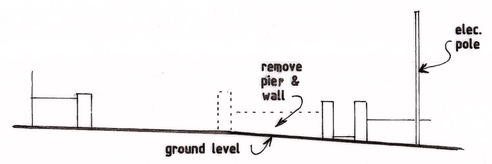

PROPOSED ELEVATION

SCALE - 1:200

SCALE -1:50 M 0 1 2 3

SCALE - 1:100 0 1 2 3 4 5 6 7

Revisions		
Ref	Date	Description
12/25 A	12/25	PERMITTED DEVELOPMENT PARKING NOTE ADDED

K.W. DORRINGTON MCIAT MCABE
ARCHITECTURAL ASSOCIATES
Tel:(01633) 857566

PROPOSED EXTENSIONS & ALTERATIONS -
YEWTREE COTTAGE, OLD HILL,
CHRISTCHURCH, NEWPORT,
SOUTH WALES. NP18 1JZ

EXISTING AND SITE PLANS

date: AUGUST 2025

scale: PLANS-1:50 & ELEVATIONS-1:100 AT A1

drawing number: KD2026/1 A