



1 Proposed East Elevation
Scale: 1:100

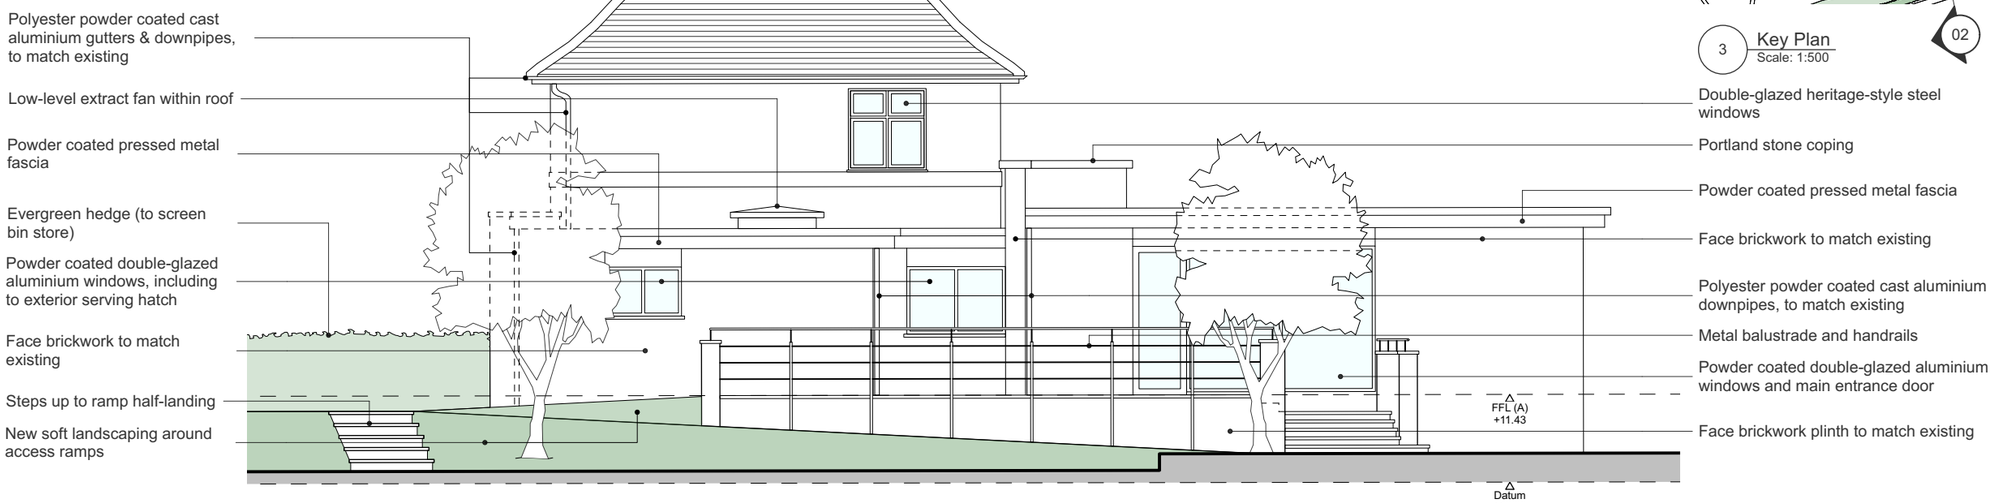

2 Proposed South Elevation
Scale: 1:100

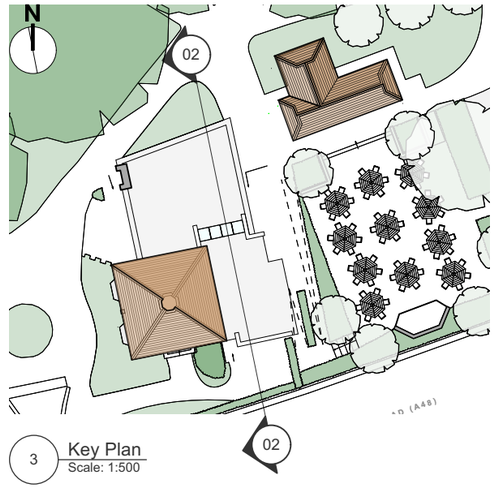

3 Key Plan
Scale: 1:500

TR

NO.	DATE	REVISION	BY
A	16/04/25	Rainwater pipes added.	

DAVIES SUTTON ARCHITECTS

DRAWING NO. 4121 GA_021 REV. A

Scale 1:100 @ A3 Date 11/11/24

PROPOSED ELEVATIONS_02

Proposed Cafe, Tredegar Park, Newport

Newport City Council

4th Floor • 14 Museum Place • City Centre • Cardiff • CF10 3BH • Tel: 029 2066 4455 • Mob: 07974195089 • www.davies-sutton.co.uk