
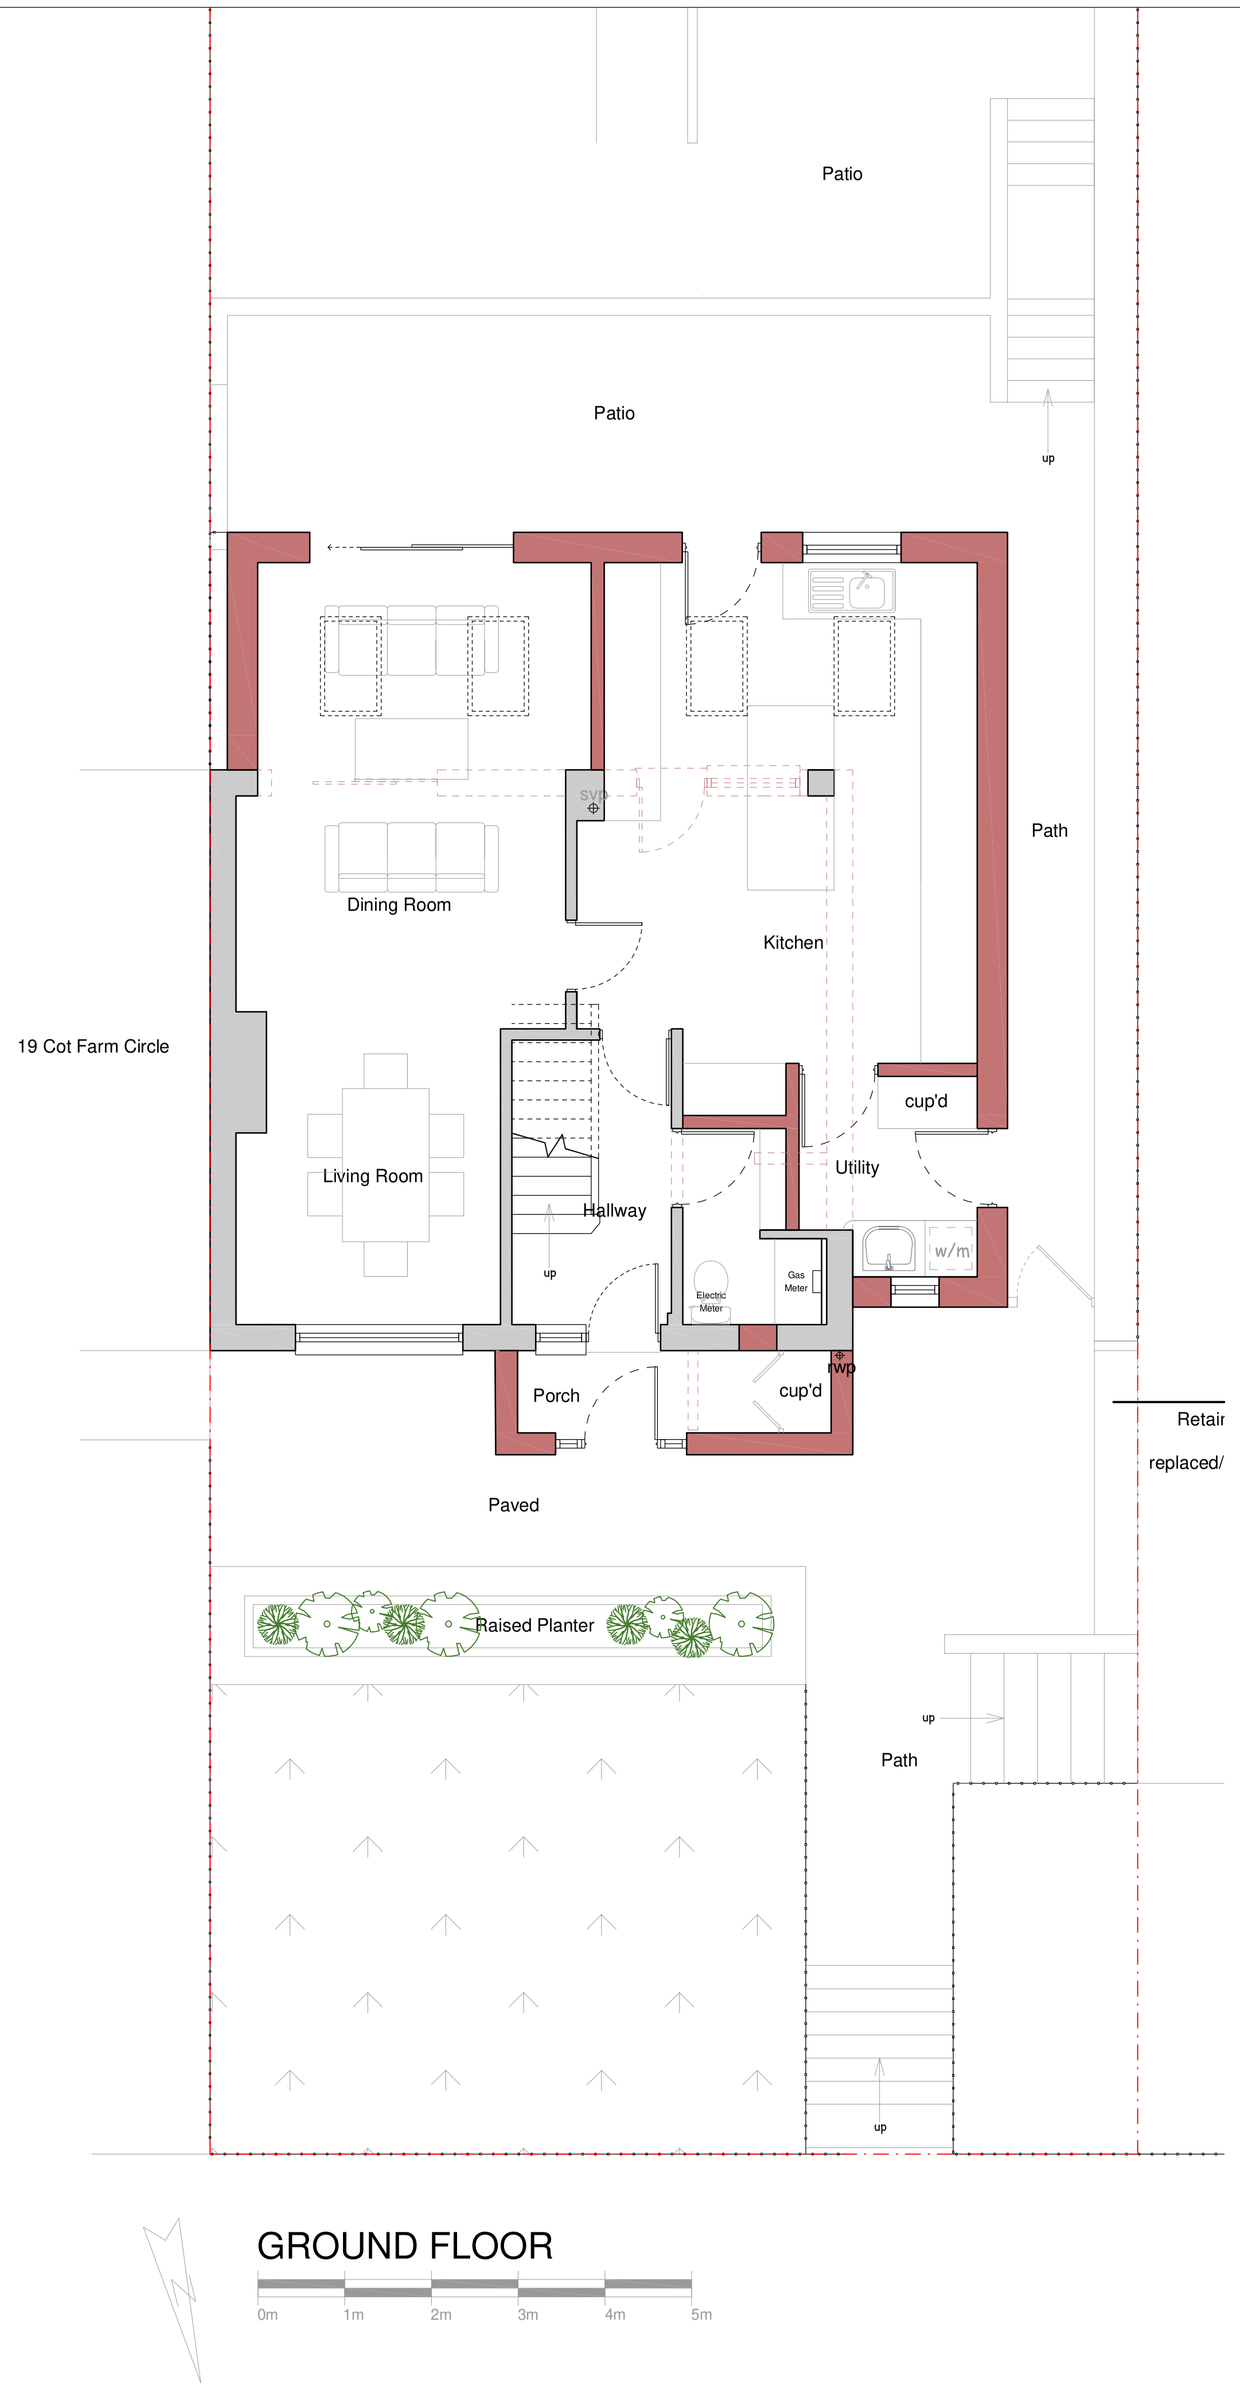


GROUND FLOOR

0m 1m 2m 3m 4m 5m

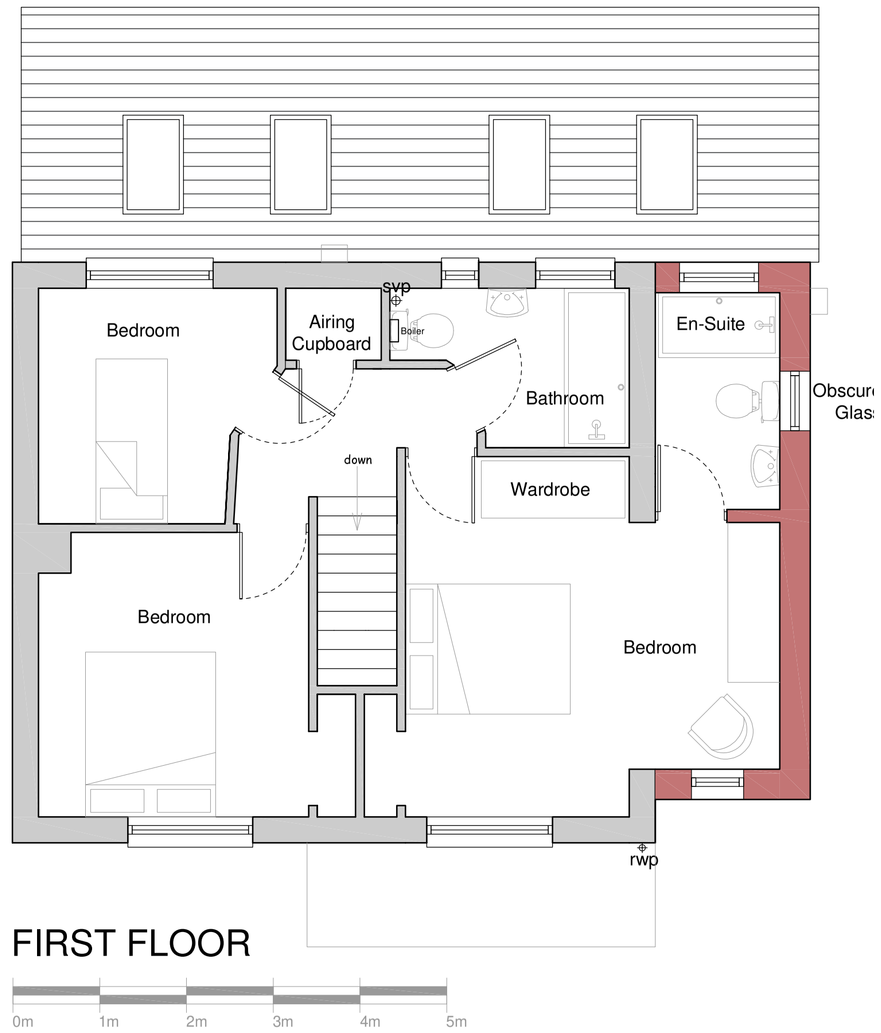

FIRST FLOOR

0m 1m 2m 3m 4m 5m




Front Elevation

0m 1m 2m 3m 4m 5m




Rear Elevation

0m 1m 2m 3m 4m 5m

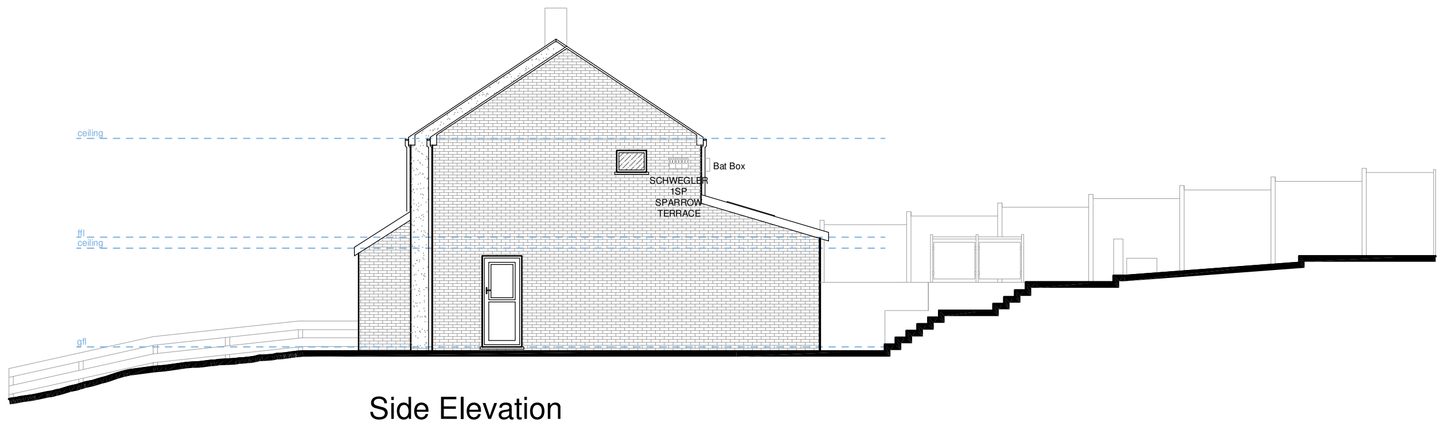

Side Elevation

0m 1m 2m 3m 4m 5m

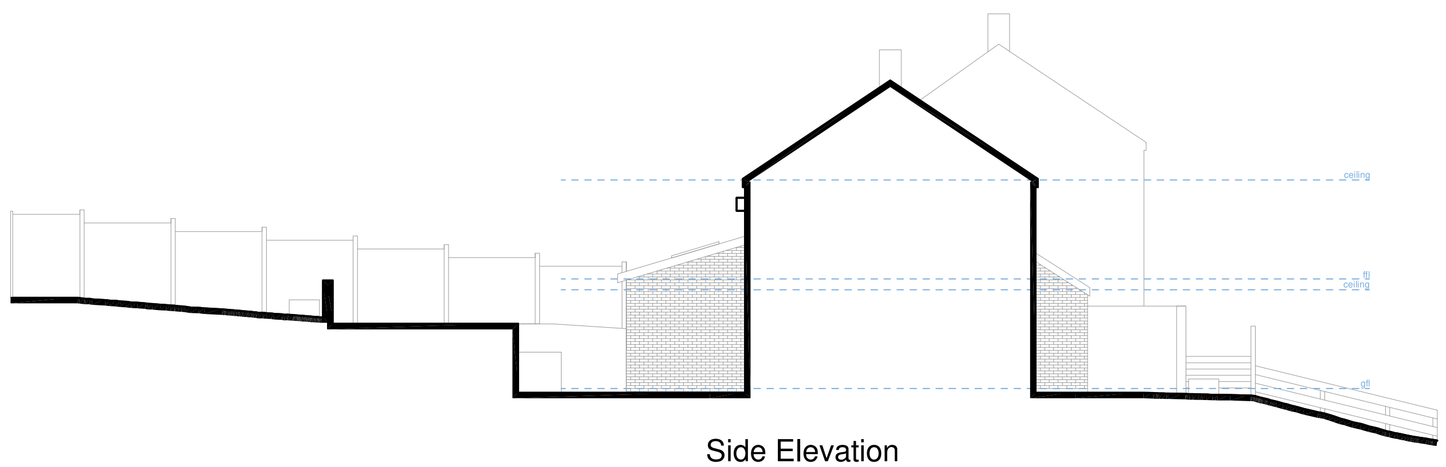

Side Elevation

0m 1m 2m 3m 4m 5m

Drawing No R917–04C A1

NOTES:
THIS DRAWING IS COPYRIGHT.
DO NOT SCALE FROM THIS DRAWING.
WORK TO FIGURED DIMENSIONS ONLY.
CHECK ALL DIMENSIONS ON SITE.
ANY DISCREPANCIES TO BE NOTIFIED TO THE ARCHITECT.

NOTES:
DESIGN
DRAWINGS HAVE BEEN PRODUCED FOR PLANNING AND BUILDING REGULATIONS PURPOSES ONLY. THE CONSTRUCTION (DESIGN AND MANAGEMENT) REGULATIONS 2015 (CDM) IS THE RESPONSIBILITY OF THE CLIENT/ CONTRACTOR UNLESS OTHERWISE AGREED IN WRITING.

–	–	–

REVISIONS

RICHARD ANDREWS ARCHITECTS
SUSTAINABLE MODERN CREATIVE
SUITE 2.3, THE ESTATES OFFICE, 25-26
GOLD TOPS, NEWPORT, NP20 4PG
PHONE: 01633 744144
EMAIL: admin@ra-architects.co.uk
Richard Andrews Architects Ltd.
Registered in England & Wales No.8274171.
Registered Office: Companies House, Crown Way, Cardiff, CF14 3UZ
www.ra-architects.co.uk

Job ALWAY REGENERATION
NEWPORT
for BELLWAY HOMES

Drawing Proposed Plans and Elevations

Number R917–04C A1

Scale	Date	Drawn	Checked
1:50+1:100	08/25	BH	LS

14/08/2025 10:29:31 L:\RA Architects\RAA Projects\R917 21 Cot Farm Circle, Newport\CAD\R917 Non Material Amendment.dwg – ISO A1