
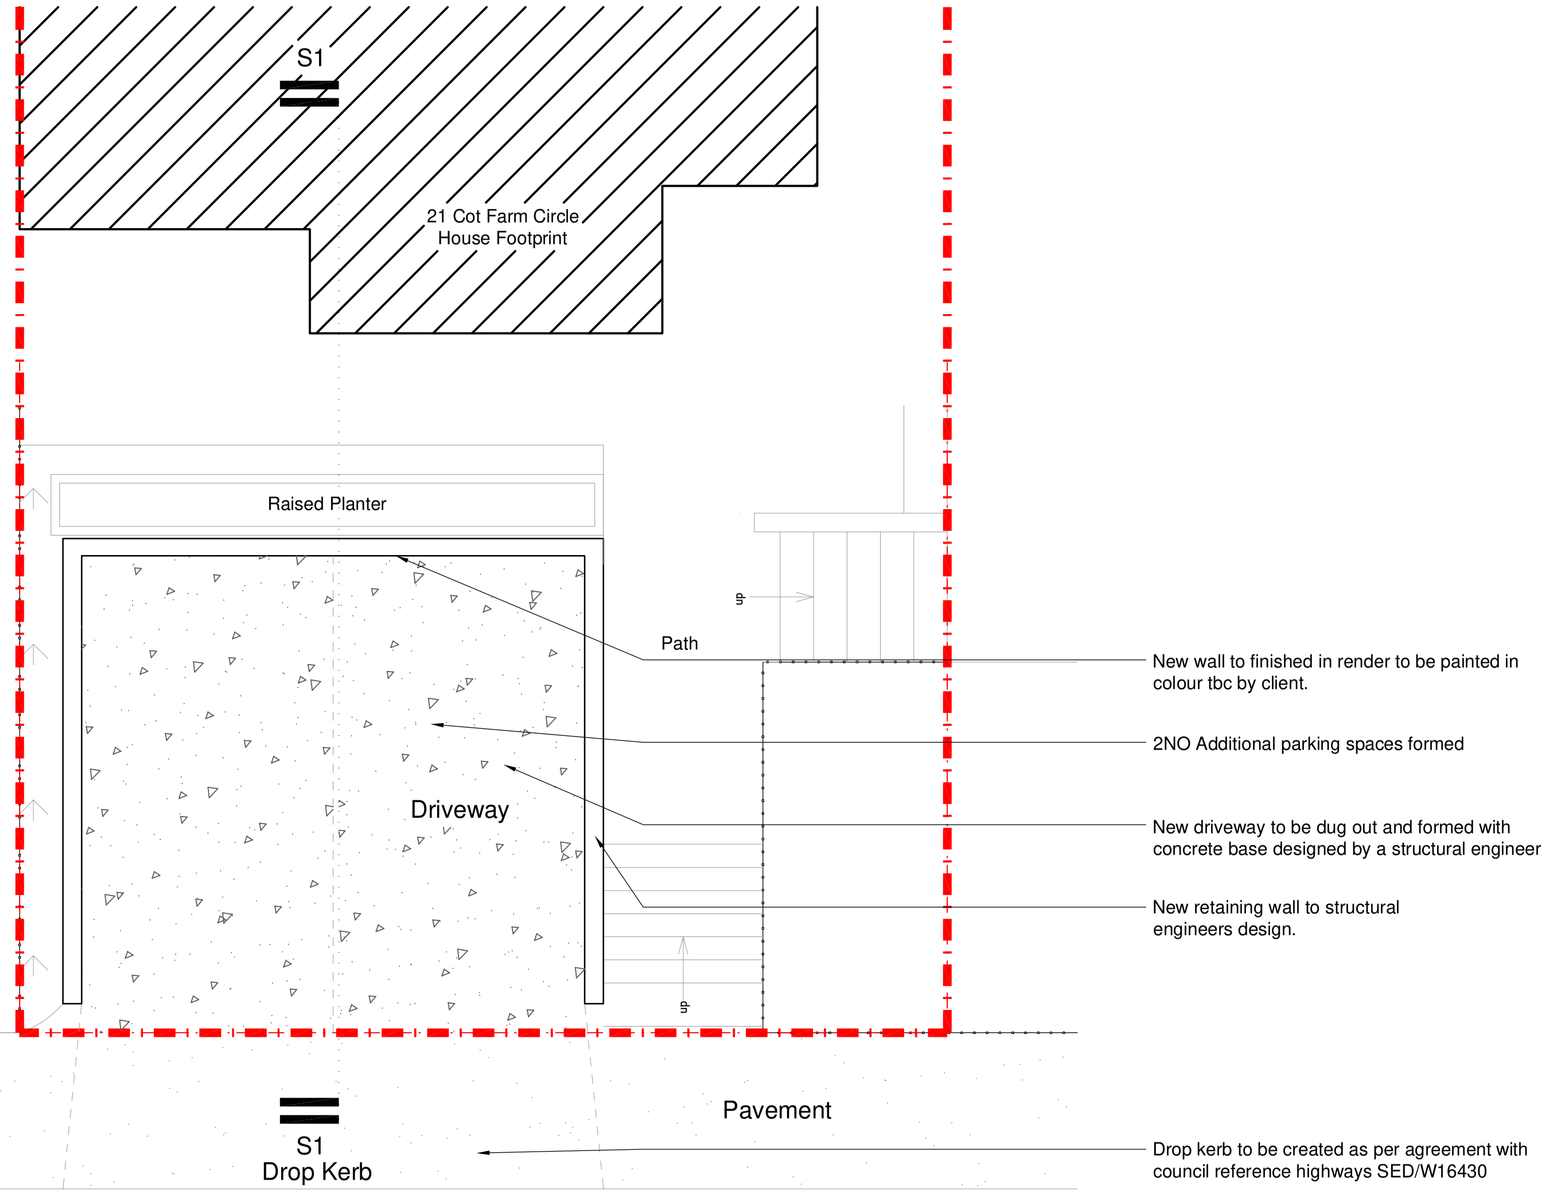



Proposed Plan

0m 1m 2m 3m 4m 5m

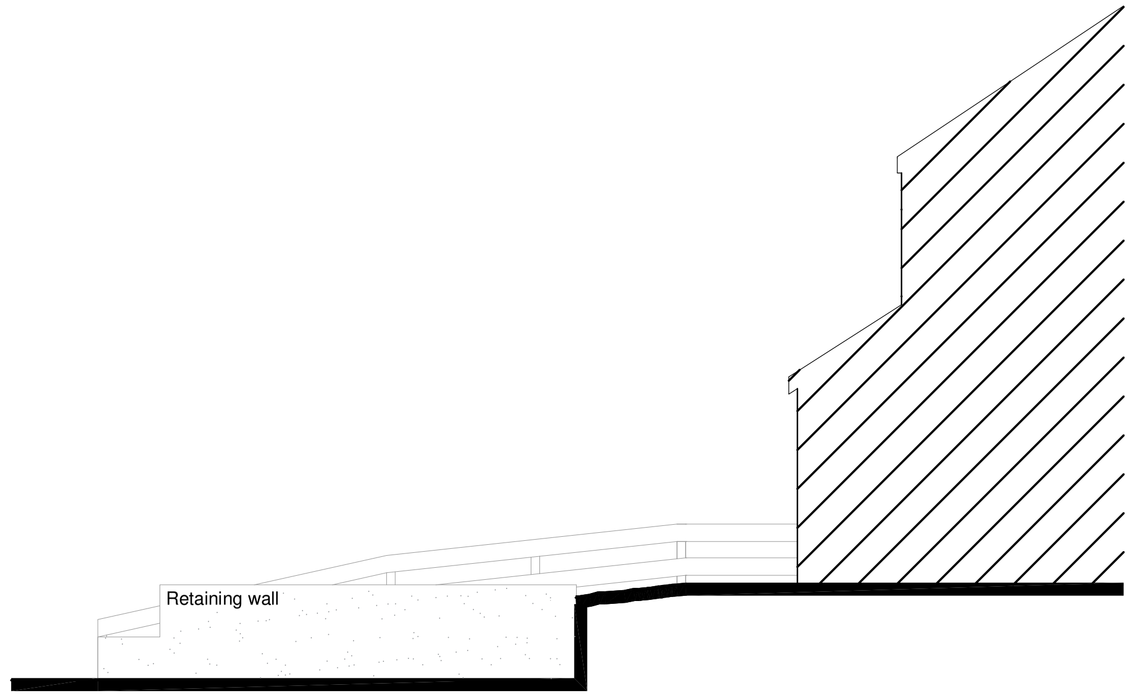


Proposed Section

0m 1m 2m 3m 4m 5m

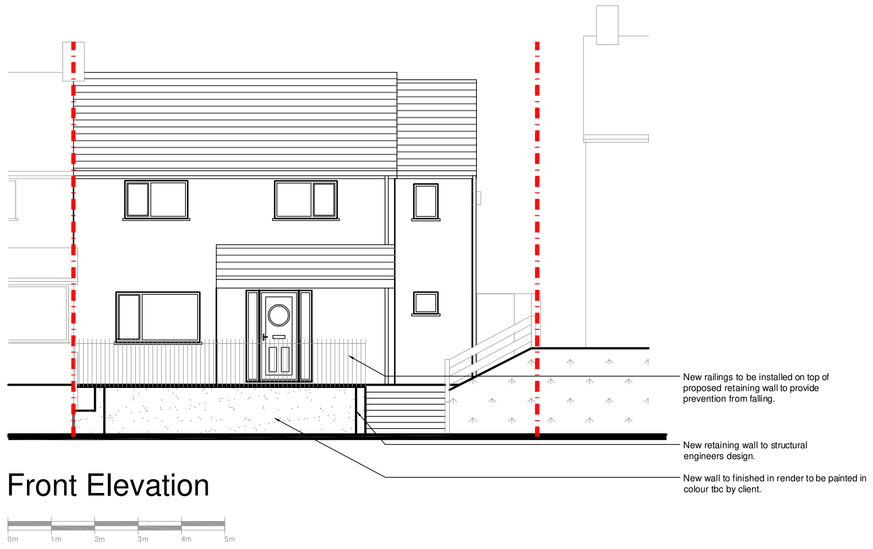

Front Elevation

0m 1m 2m 3m 4m 5m

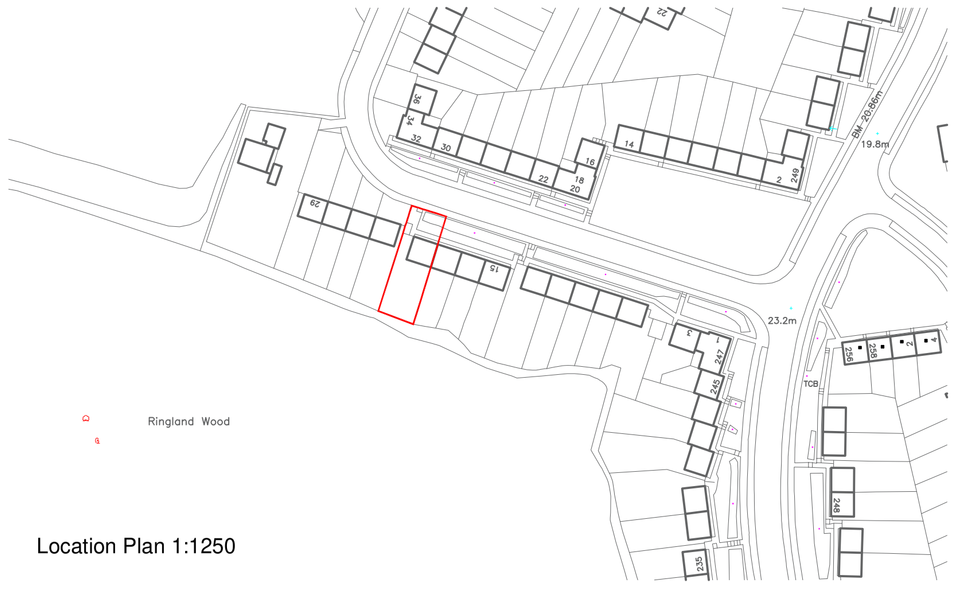

Location Plan 1:1250

Drawing No R 9 1 7 – 1 2 A 1

NOTES:
THIS DRAWING IS COPYRIGHT.
DO NOT SCALE FROM THIS DRAWING.
WORK TO FIGURED DIMENSIONS ONLY.
CHECK ALL DIMENSIONS ON SITE.
ANY DISCREPANCIES TO BE NOTIFIED TO THE ARCHITECT.

NOTES:
DRAWINGS HAVE BEEN PRODUCED FOR PLANNING AND BUILDING REGULATIONS PURPOSES ONLY. THE CONSTRUCTION (DESIGN AND MANAGEMENT) REGULATIONS 2015 (CDM) IS THE RESPONSIBILITY OF THE CLIENT/ CONTRACTOR UNLESS OTHERWISE AGREED IN WRITING.

–	–	–

REVISIONS

RICHARD ANDREWS ARCHITECTS
SUSTAINABLE MODERN CREATIVE
SUITE 2.3, THE ESTATES OFFICE, 25-26
GOLD TOPS, NEWPORT, NP20 4PG
PHONE: 01633 744144
EMAIL: admin@ra-architects.co.uk
Richard Andrews Architects Ltd.
Registered in England & Wales No.8274171.
Registered Office: Companies House, Crown Way, Cardiff, CF14 3UZ
www.ra-architects.co.uk

Job 21 Cot Farm Circle
Newport
NP19 9JR

Drawing Proposed Plans, Elevation and Section

Number R 9 1 7 – 1 2 A 1

Scale	Date	Drawn	Checked
1:50+1:100	08/25	BH	LS

20/08/2025 15:22:06 L:\RA Architects\RAA Projects\R917 21 Cot Farm Circle, Newport\CAD\R917 Driveway Submission.dwg – ISO A1