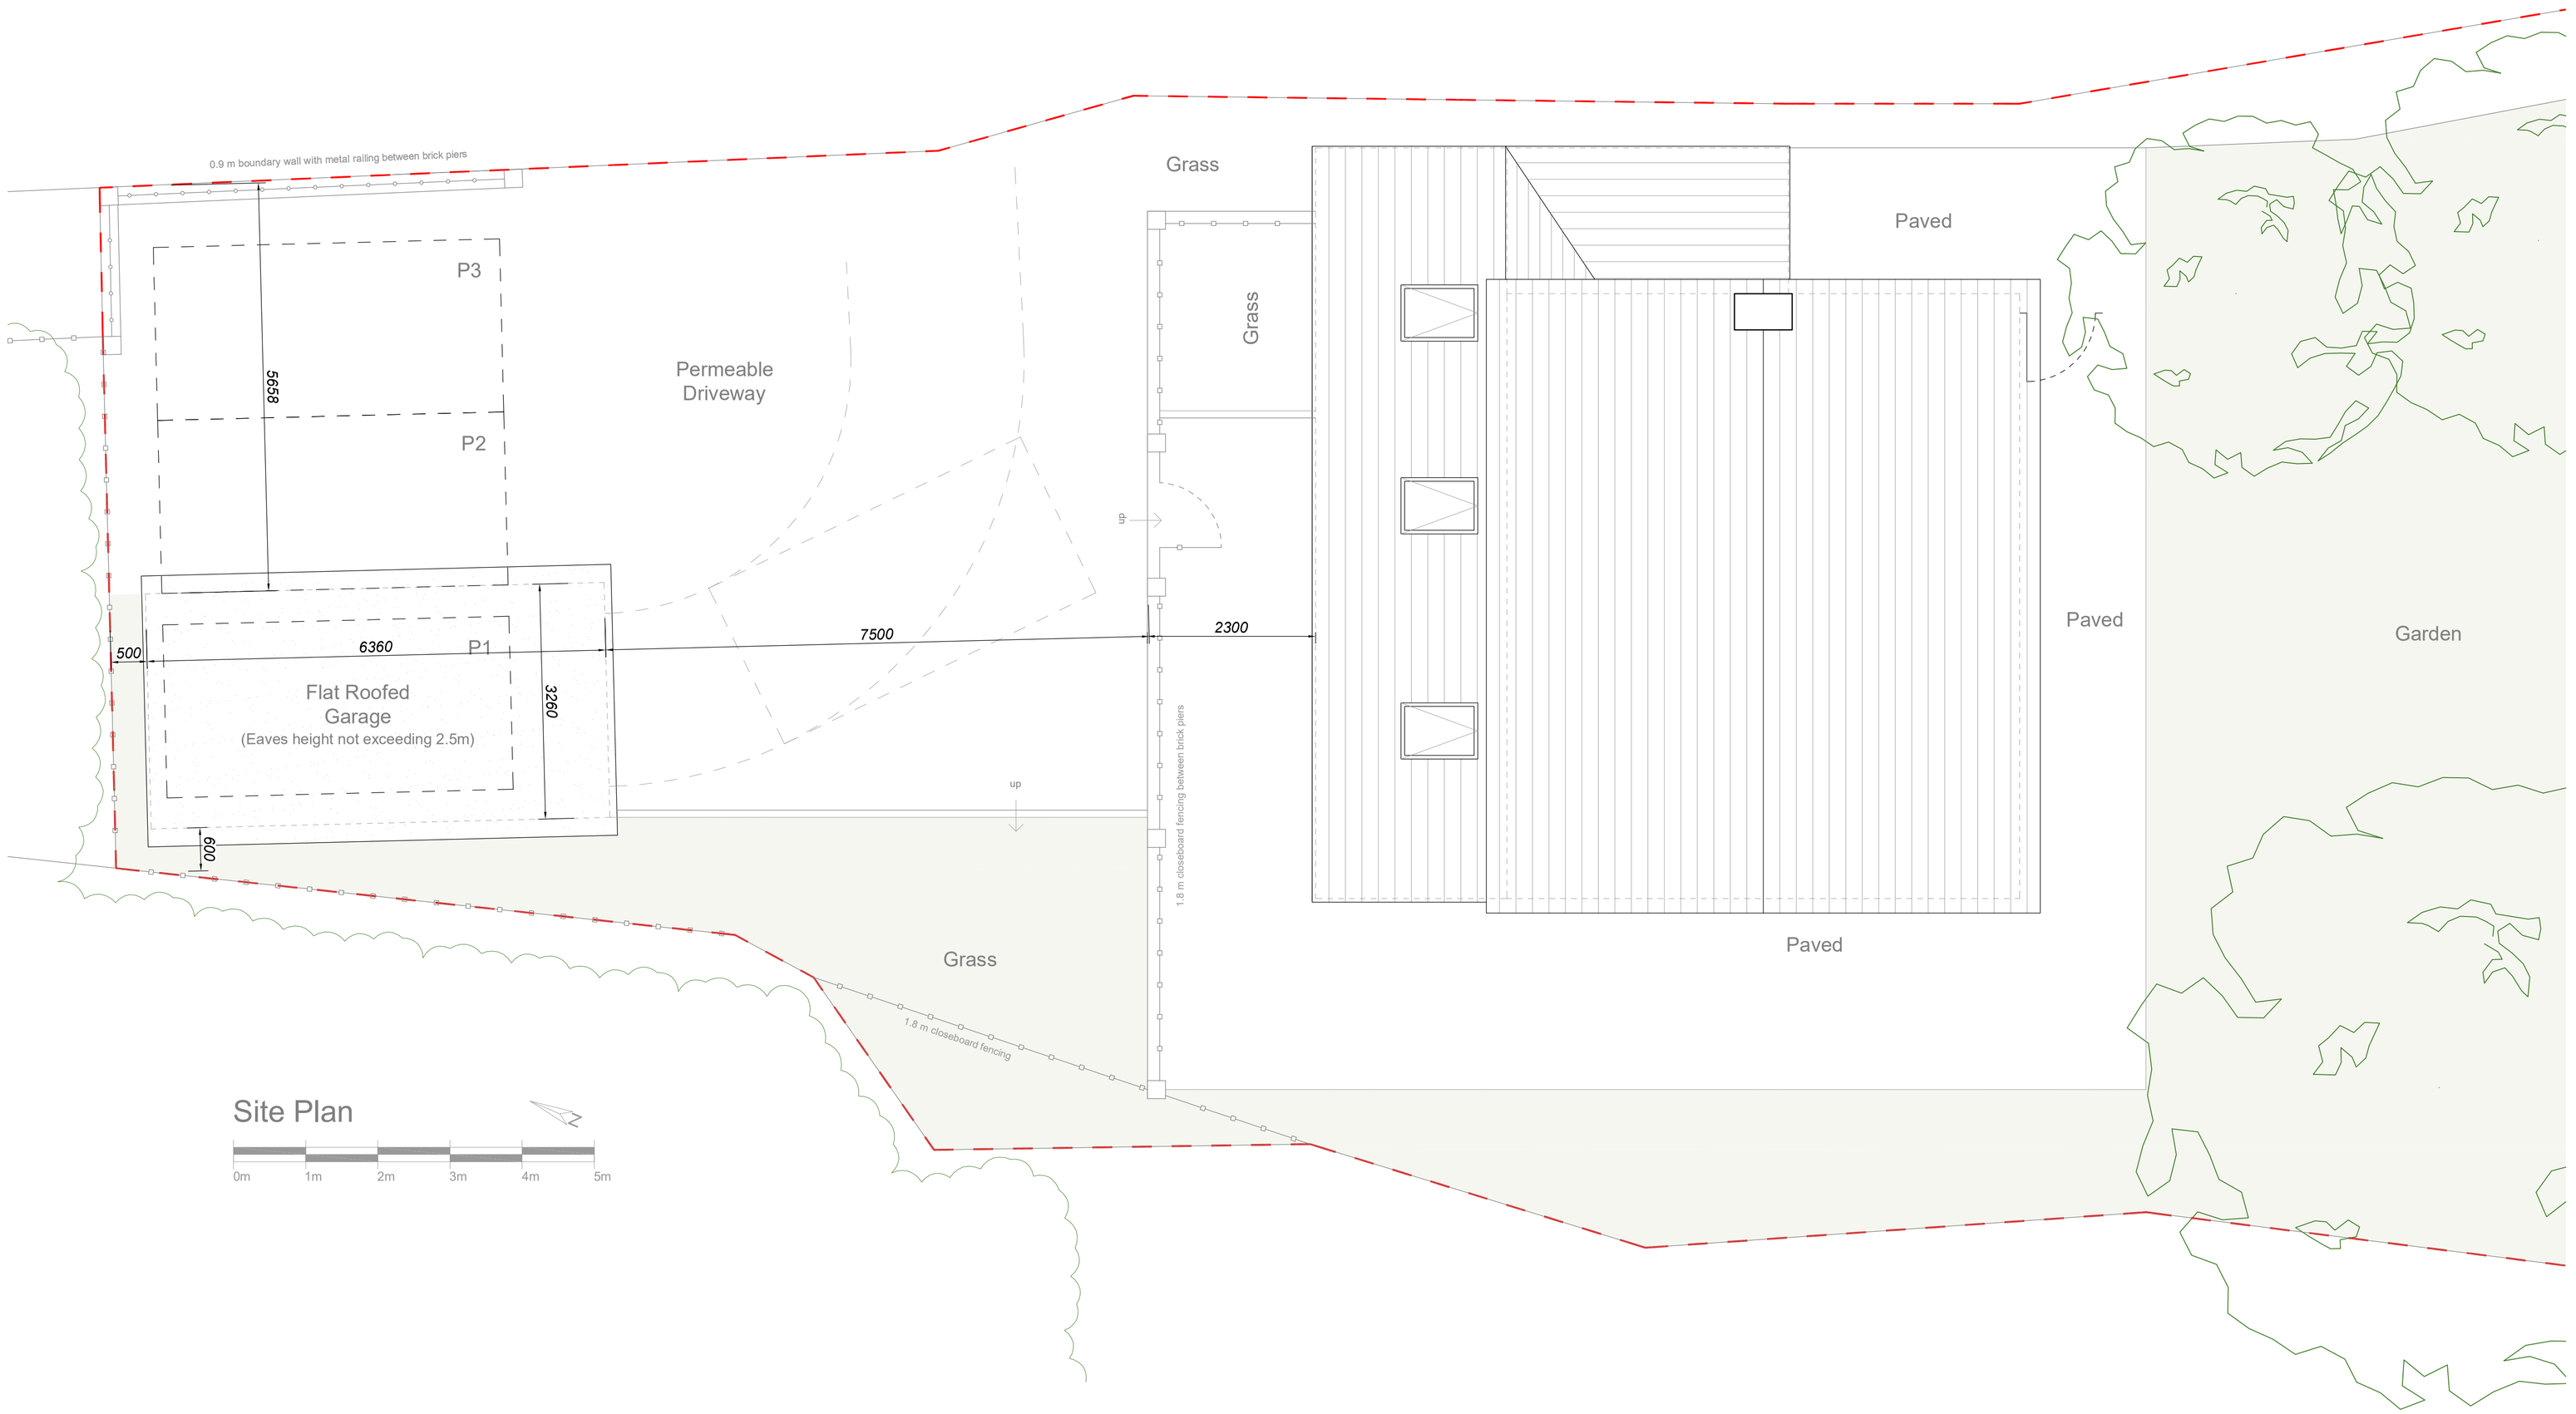


Drawing No R932–04 A1

NOTES:
THIS DRAWING IS COPYRIGHT.
DO NOT SCALE FROM THIS DRAWING.
WORK TO FIGURED DIMENSIONS ONLY.
CHECK ALL DIMENSIONS ON SITE.
ANY DISCREPANCIES TO BE NOTIFIED TO THE ARCHITECT.

NOTES:
DRAWINGS HAVE BEEN PRODUCED FOR PLANNING AND BUILDING REGULATIONS PURPOSES ONLY. THE CONSTRUCTION (DESIGN AND MANAGEMENT) REGULATIONS 2015 (CDM) IS THE RESPONSIBILITY OF THE CLIENT/ CONTRACTOR UNLESS OTHERWISE AGREED IN WRITING.

A	Updates Following Check Survey	06/2025

REVISIONS

RICHARD ANDREWS ARCHITECTS
SUSTAINABLE MODERN CREATIVE

SUITE 2.3, THE ESTATES OFFICE, 25-26
GOLD TOPS, NEWPORT, NP20 4PG

PHONE: 01633 744144
EMAIL: admin@ra-architects.co.uk

Richard Andrews Architects Ltd.
Registered in England & Wales No.8274171.
Registered Office: Companies House, Crown Way, Cardiff, CF14 3UZ

www.ra-architects.co.uk

Job: Full Moon Cottage
Wellfield Road
Marshfield
Cardiff
CF3 2UB

Drawing: Proposed Site Plan

Number: R932–04 A1

Scale	Date	Drawn	Checked
1:50	04/2025	AM	LS

17/06/2025 14:36:34 L:\RA Architects\RAA Projects\R932 Full Moon Cottage, Wellfield Road\CAD\R932–03 Planning.dwg — ISO A1