


Cross section of Site

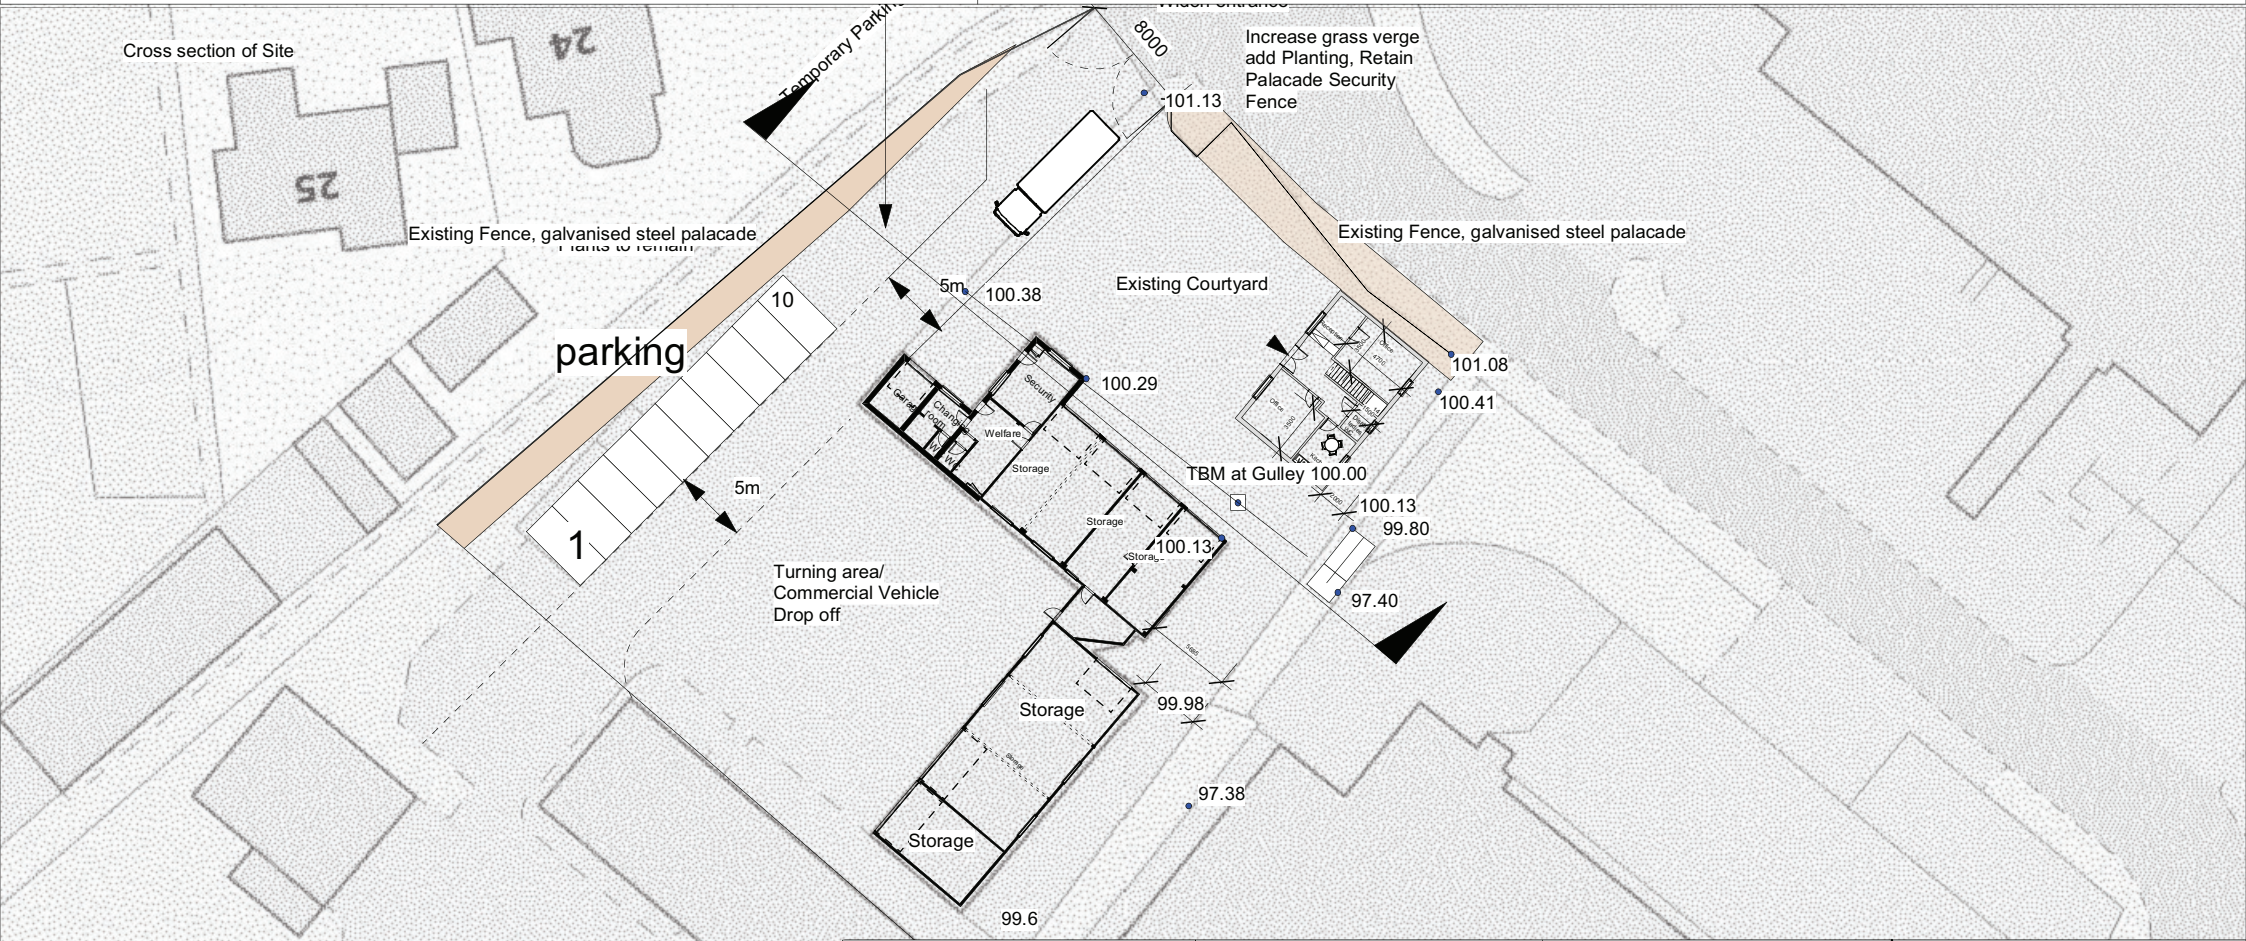

Site Plan 1/500

Skerryvore Designs Ltd
skerryvoredesigns.co.uk
Phone 01633 897922
Mobile 07816 934352
contact@skerryvoredesigns.co.uk

JOB
TITLE One2One Logistics
The Old Council Yard
Cassington Road
Wern Industrial estate

Block Plan

DRAWING No. SD1174 02

SCALE 1:500@A4

DATE March 2026