IAGO Cymru Ltd
Sustainable Solutions
Cynllunio Cynaliadwy.
© Hawlfraint / Copyright 2026 - IAGO Cymru Ltd.


iago cymru ltd
welsh national
regeneration award
winners 2010

Planning Drawing Issue No 1
Submission Date: 21.03.2026


NODIADAU/NOTES

MAE'R LLUNIAD HWN WEDI EI WNEUD AR GYFRIFIADUR, NI DDYLID GYWIRIO GYDA LLAW. (AutoCAD LT / Revit 2021).


THIS IS A CAD PRODUCED DRAWING, AND SHOULD NOT BE AMENDED BY HAND. (AutoCAD LT / Revit 2021).
During reproduction Drawing may Shrink or Expand

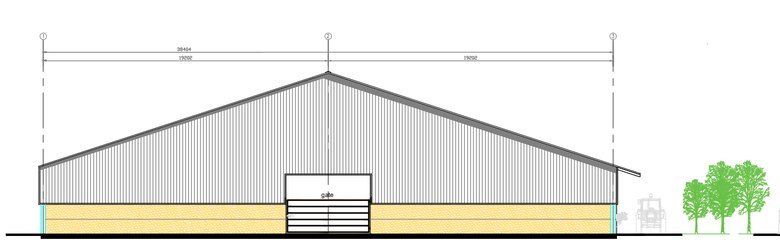


Wyneb i'r Gogledd Gorllewin / North West Elevation

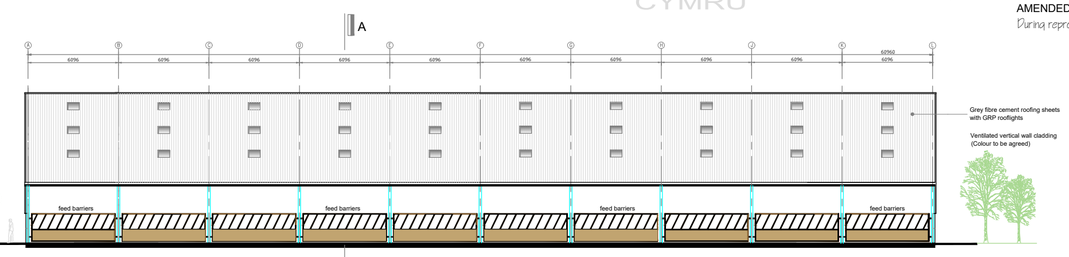


Wyneb i'r De Gorllewin / South West Elevation (open elevation with diagonal feed barriers and end gates)

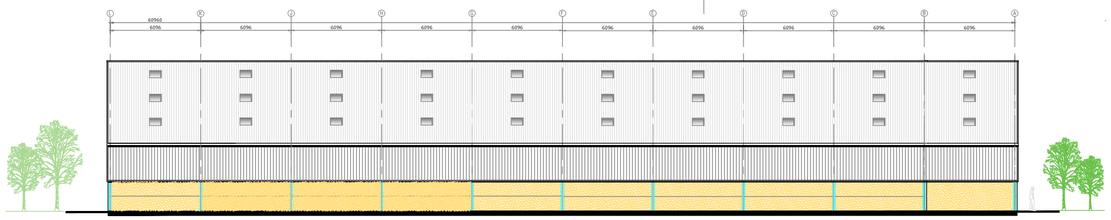


Wyneb i'r Gogledd Dwyrain / North East Elevation

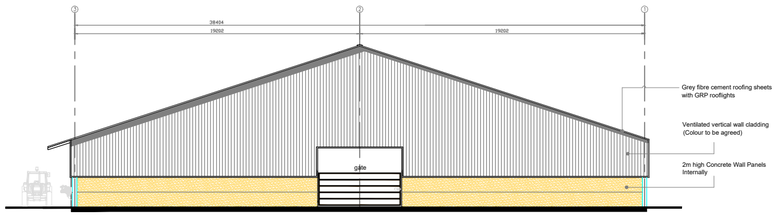

Wyneb i'r De Dwyrain / South East Elevation

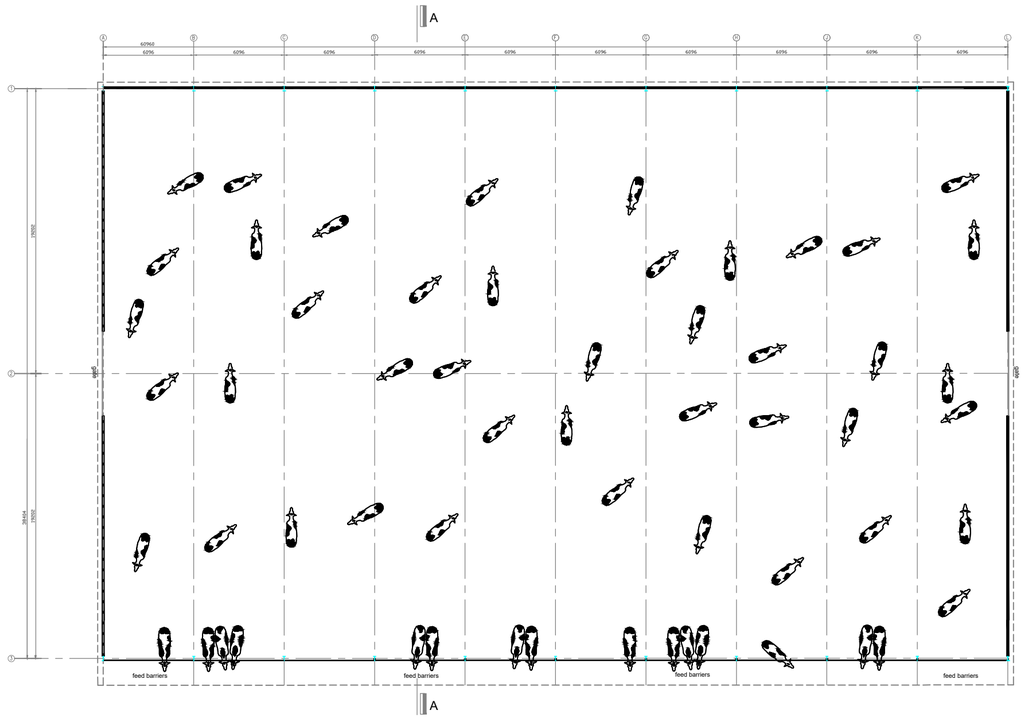

PLAN OF AGRICULTURAL OUTBUILDING (60.9M x 38.4M = 2338 Sq m)
(this drawing to be read in conjunction with drawing PA/06)

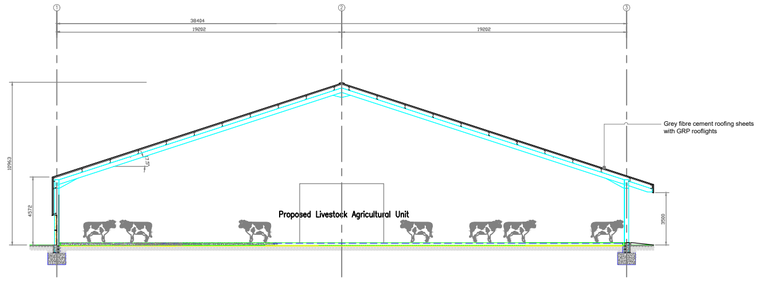

Trawsdoriad / Section A : A

All Steelwork Shot Blasted Prior to Base Coat of
High Build Zinc Phosphate Primer and Finishing Coat
of Grey Alkyd Based Paint
Full Specification for Internal Steel Supporting Structure
(Including Posts, Trusses etc). and Foundations to be based
on Manufacturer's Specifications and Engineers Design Calculations.
All Steelwork to be in Compliance with BS 5502-Part 22:2003 As Amended

Chartered Institute of Architectural Technologists

Cwsmer/Client: DW & CE Jones Livestock Ltd		Rhif/Job No: 0525/14	Lluniad/Drawing Title: SKETCH DESIGN DRAWING OF PROPOSED AGRICULTURAL UNIT		Graddfa/Scale: 1 : 300
Prosiect/Project: Planning Application - Wiltor Lodge, Church Farm, Wilcrick, Newport NP26 3DA		Rhif Feil/File Name: iago: 0525/14	Lluniad/Drawing No: PA/07	Cywyriad/Rev:	Dyddiad/Date: 18.03.2026
					Lluniwr/Drawn: G IAGO
				Cyw/Rev:	Dyddiad/Date:

IAGO Cymru (Cyf).
Troed y Bryn, Llanarthne, Caerfyrddin. SA32 8JE
Gwasnaethau Cynllunio Pensaernïol, Rheolwr Prosiectau, ac Arolygwyr Cynllunio
Architectural Design Services, Project Management & Planning Supervisors
Ffôn / Tel: 01558 668143 Ebost / Email: gethinjames3@gmail.com

DATHLU 21 YEARS IN BUSINESS 2026