

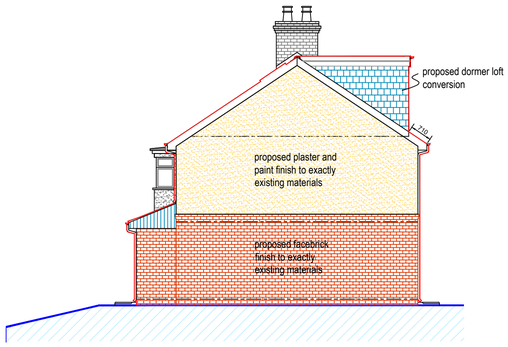


PROPOSED SOUTH ELEVATION...
Scale 1:100

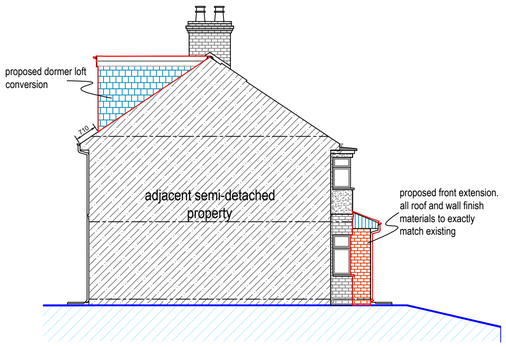


PROPOSED NORTH ELEVATION...
Scale 1:100

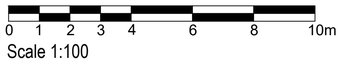

Scale 1:100




PROPOSED WEST ELEVATION...
Scale 1:100

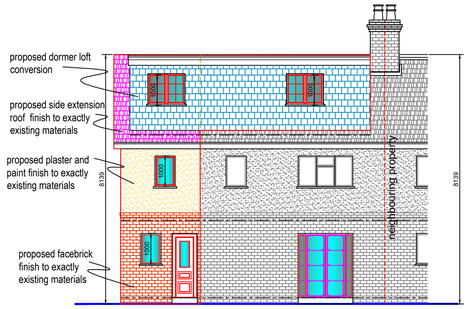


PROPOSED EAST ELEVATION...
Scale 1:100




Scale 1:100

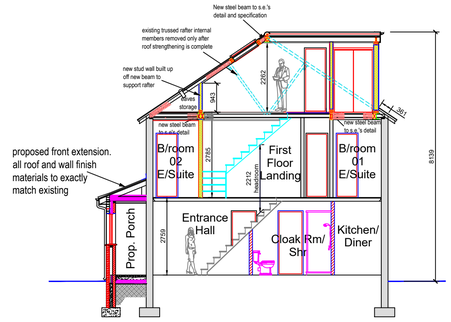


PROPOSED SECTION A-A...
Scale 1:100

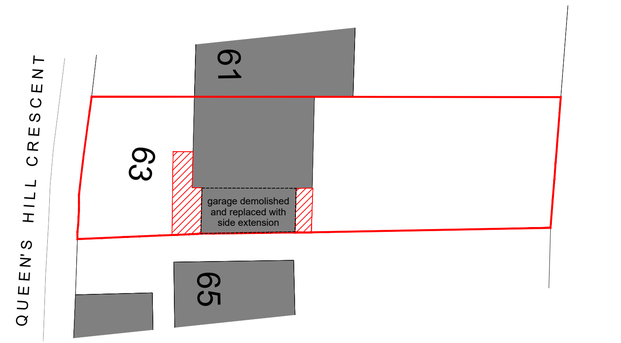


PROPOSED BLOCK PLAN...
Scale 1:200

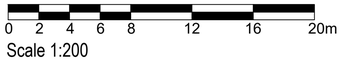


Scale 1:200

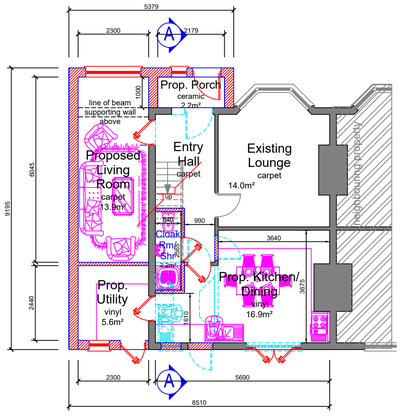


PROPOSED GROUND FLOOR PLAN Rev A...
Scale 1:100

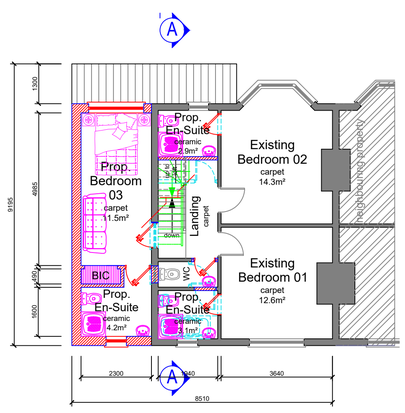

PROPOSED FIRST FLOOR PLAN...
Scale 1:100

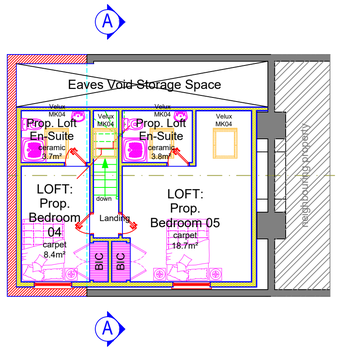

PROPOSED LOFT LAYOUT OPTION 3...
Scale 1:100

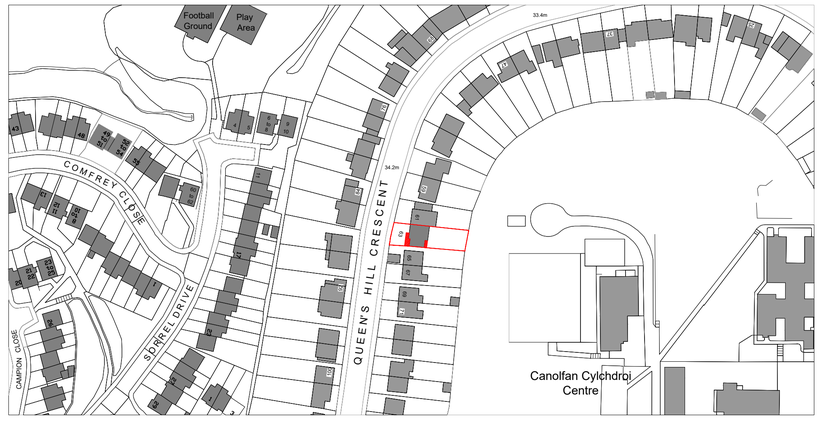

PROPOSE LOCATION PLAN...
Scale 1:1250



Scale 1:1250

client...
MR. M. Sanyanga

drawing no...
25312/A102/A1

project title...
PROPOSED DOUBLE STOREY SIDE EXTENSION, INTERNAL ALTERATIONS AND LOFT CONVERSION AT AT No. 63 QUEENS HILL CRESCENT, NEWPORT, WALES NP20 5HG...

Michael Chiyasa
+44 7904 046 236

drawing title...
PLANNING DRAWINGS
PROPOSED PLANS AND ELEVATIONS, DRAINAGE LAYOUT, LOCATION PLAN & DEMOLITION PLANS...

scale...
As Shown@A1...

drawn...
CMC

date...
May 2025...

checked...

Rev	Description	Initial	Date