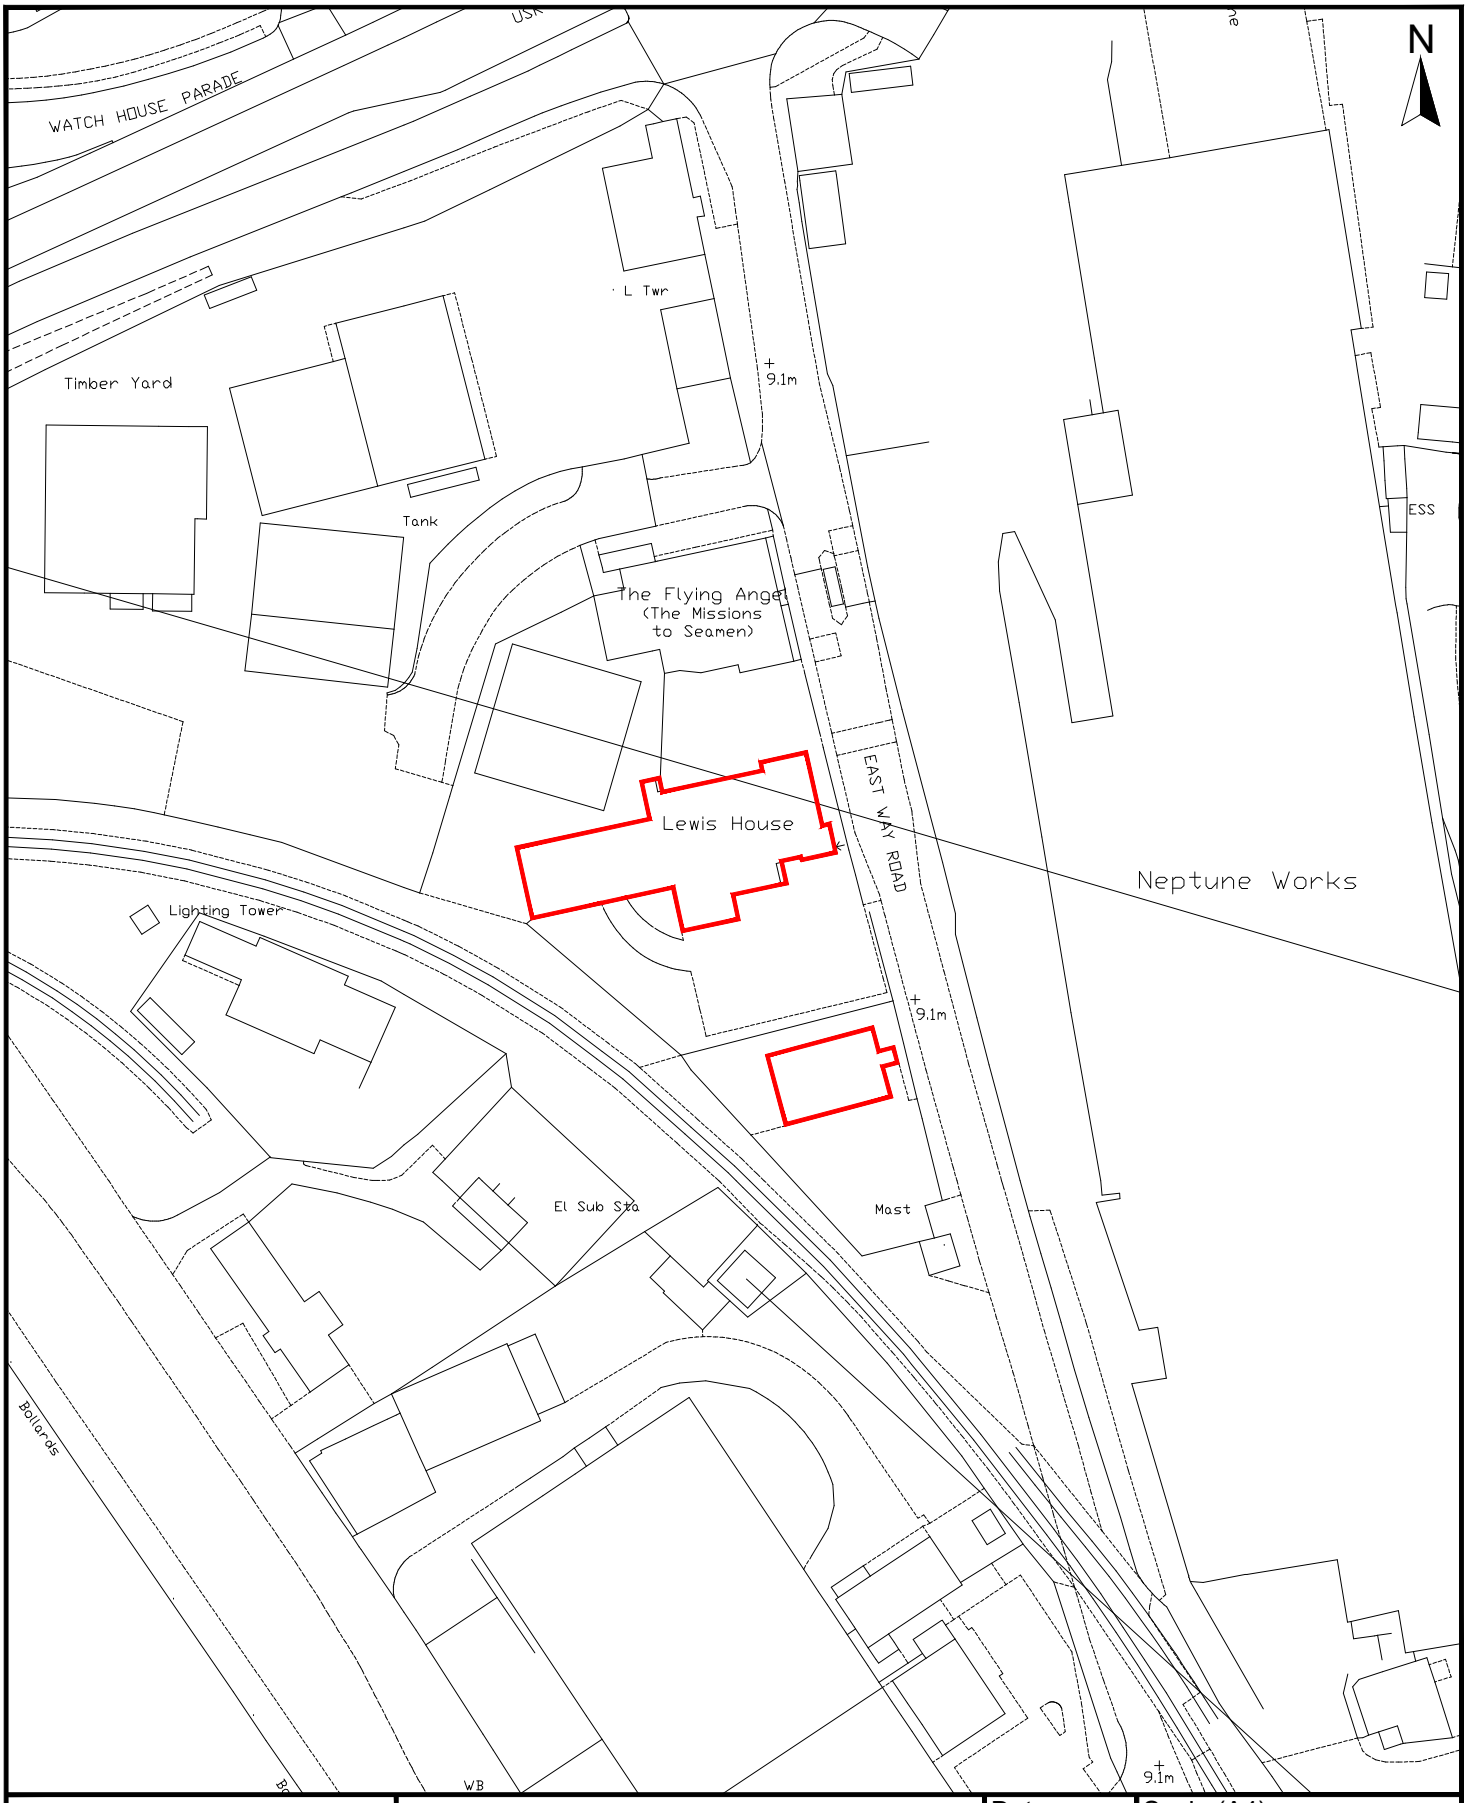


© Crown Copyright and database rights 2025 Ordnance Survey AC0000808122

ABP PROPERTY

Lewis House & adjacent industrial unit prior approval for demolition site plan

Date	Scale (A4)		
21/10/2025	1:1,250		
By	Drawing No.	Version	
FRead	NP_Lewis_House_Demo_Plan	1	