

0 5 10


Scale

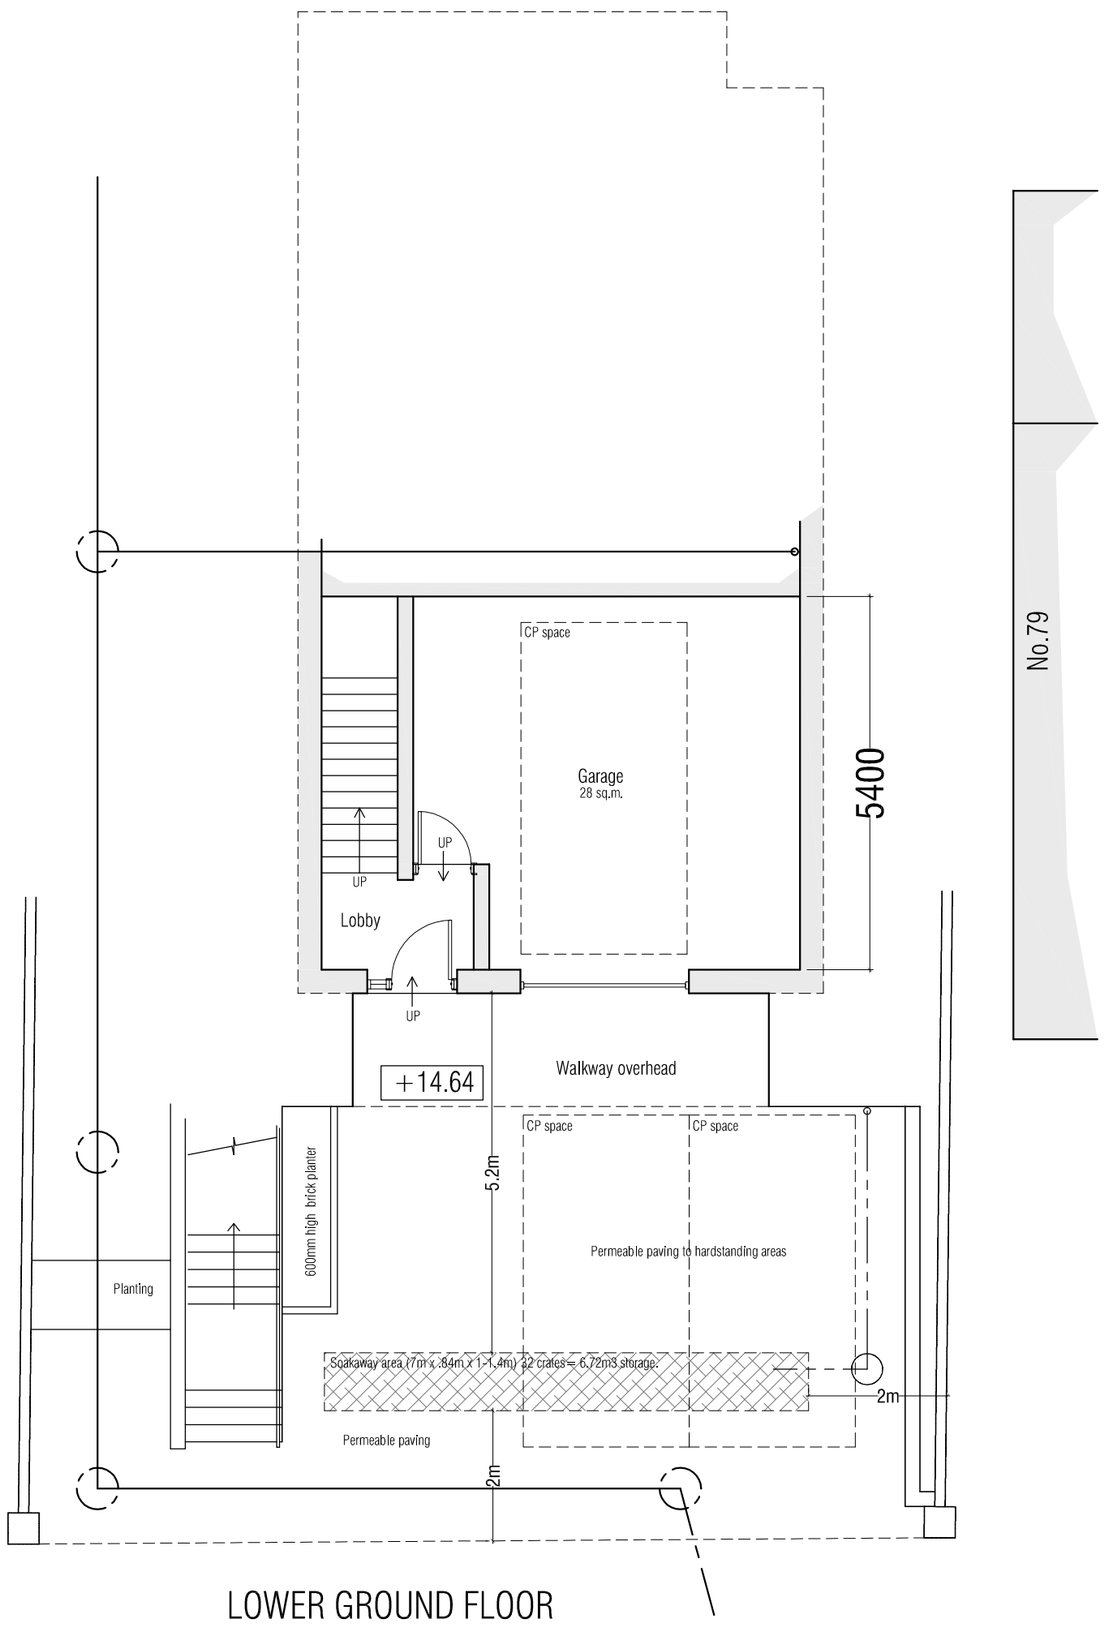


LOWER GROUND FLOOR

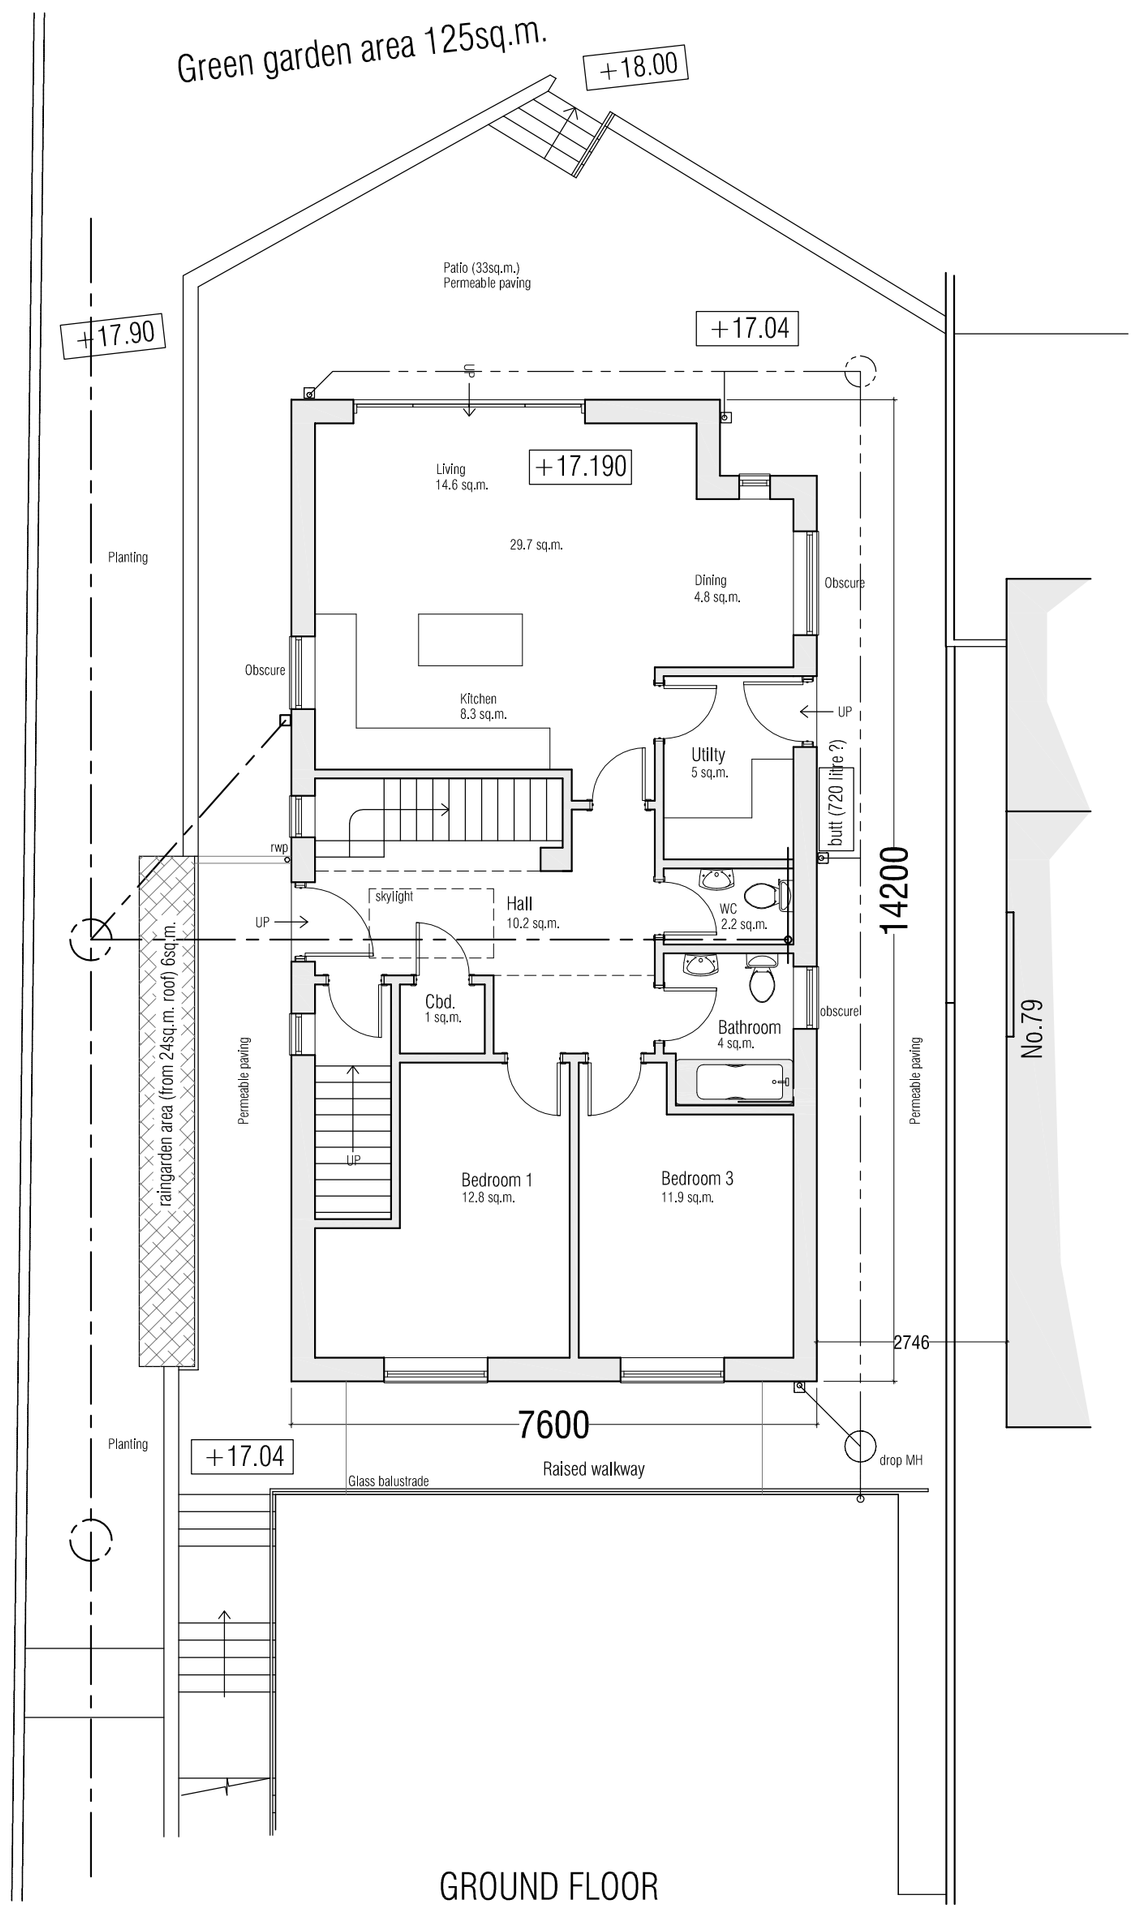


GROUND FLOOR

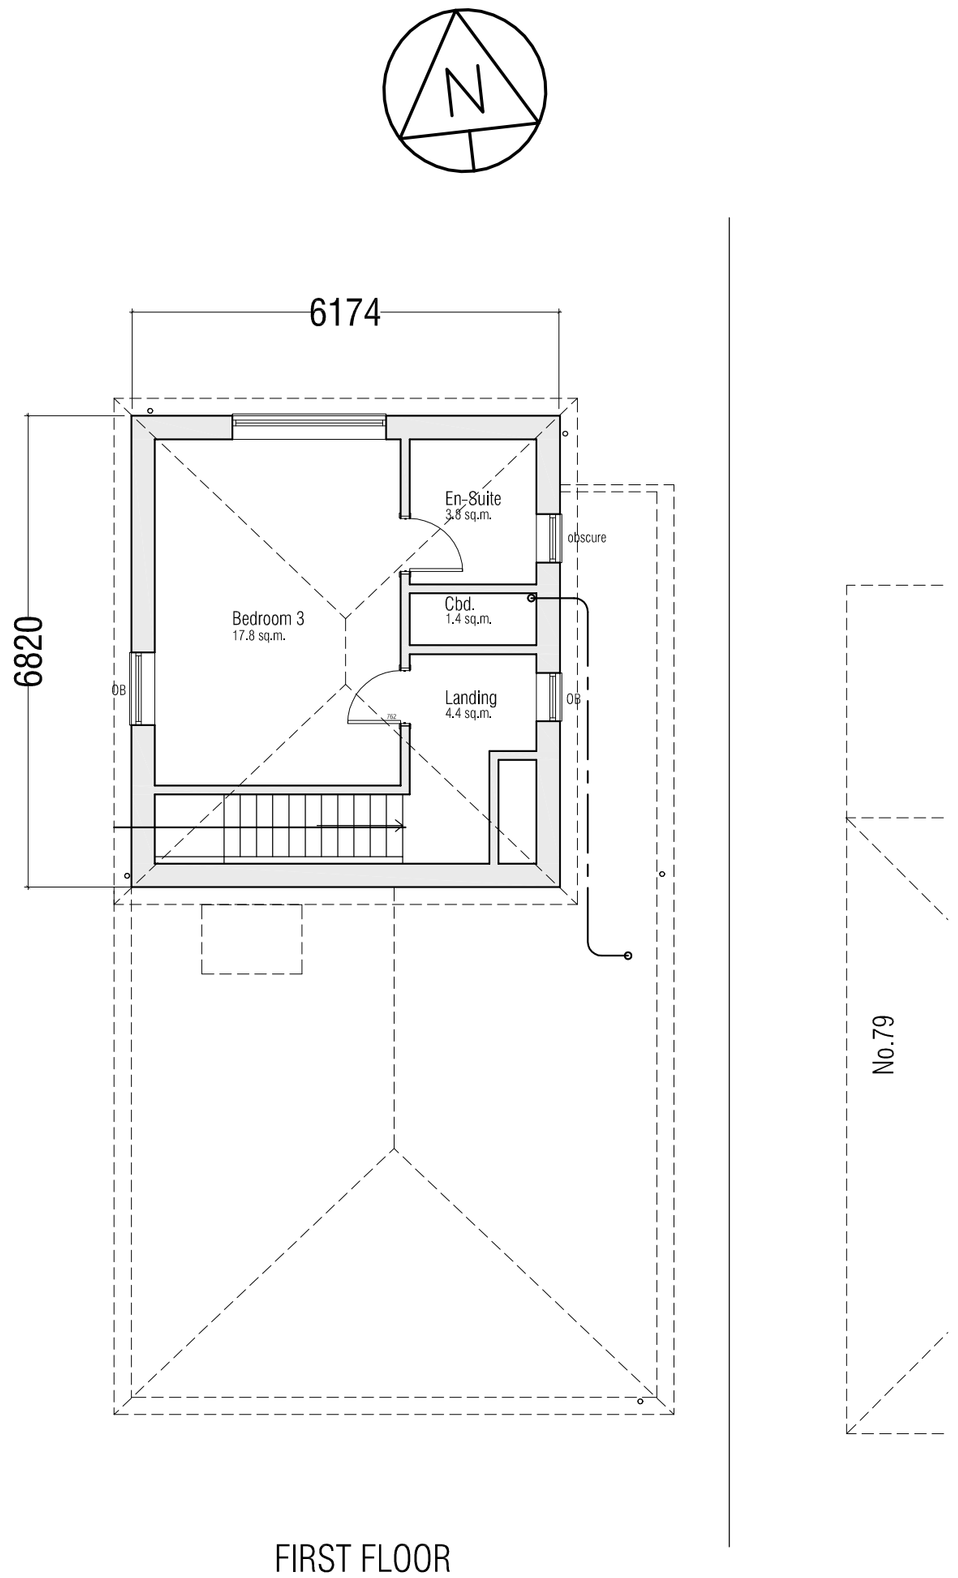


FIRST FLOOR

| REF | DATE | REVISION |
|---|---|---|

CLIENT:
Ty Carreg Mawr Holdings Ltd

PROJECT:
land at
Aberthaw Rd
Alway, Newport
NP19 9QQ

SHEET TITLE:
Proposed Floor Plans

| SCALE: | DATE: | DRAWN: |
|---|---|---|
| 1:100 on A1 | Jul 2026 | RAP |

DRAWING No: 093 - 04

REV: