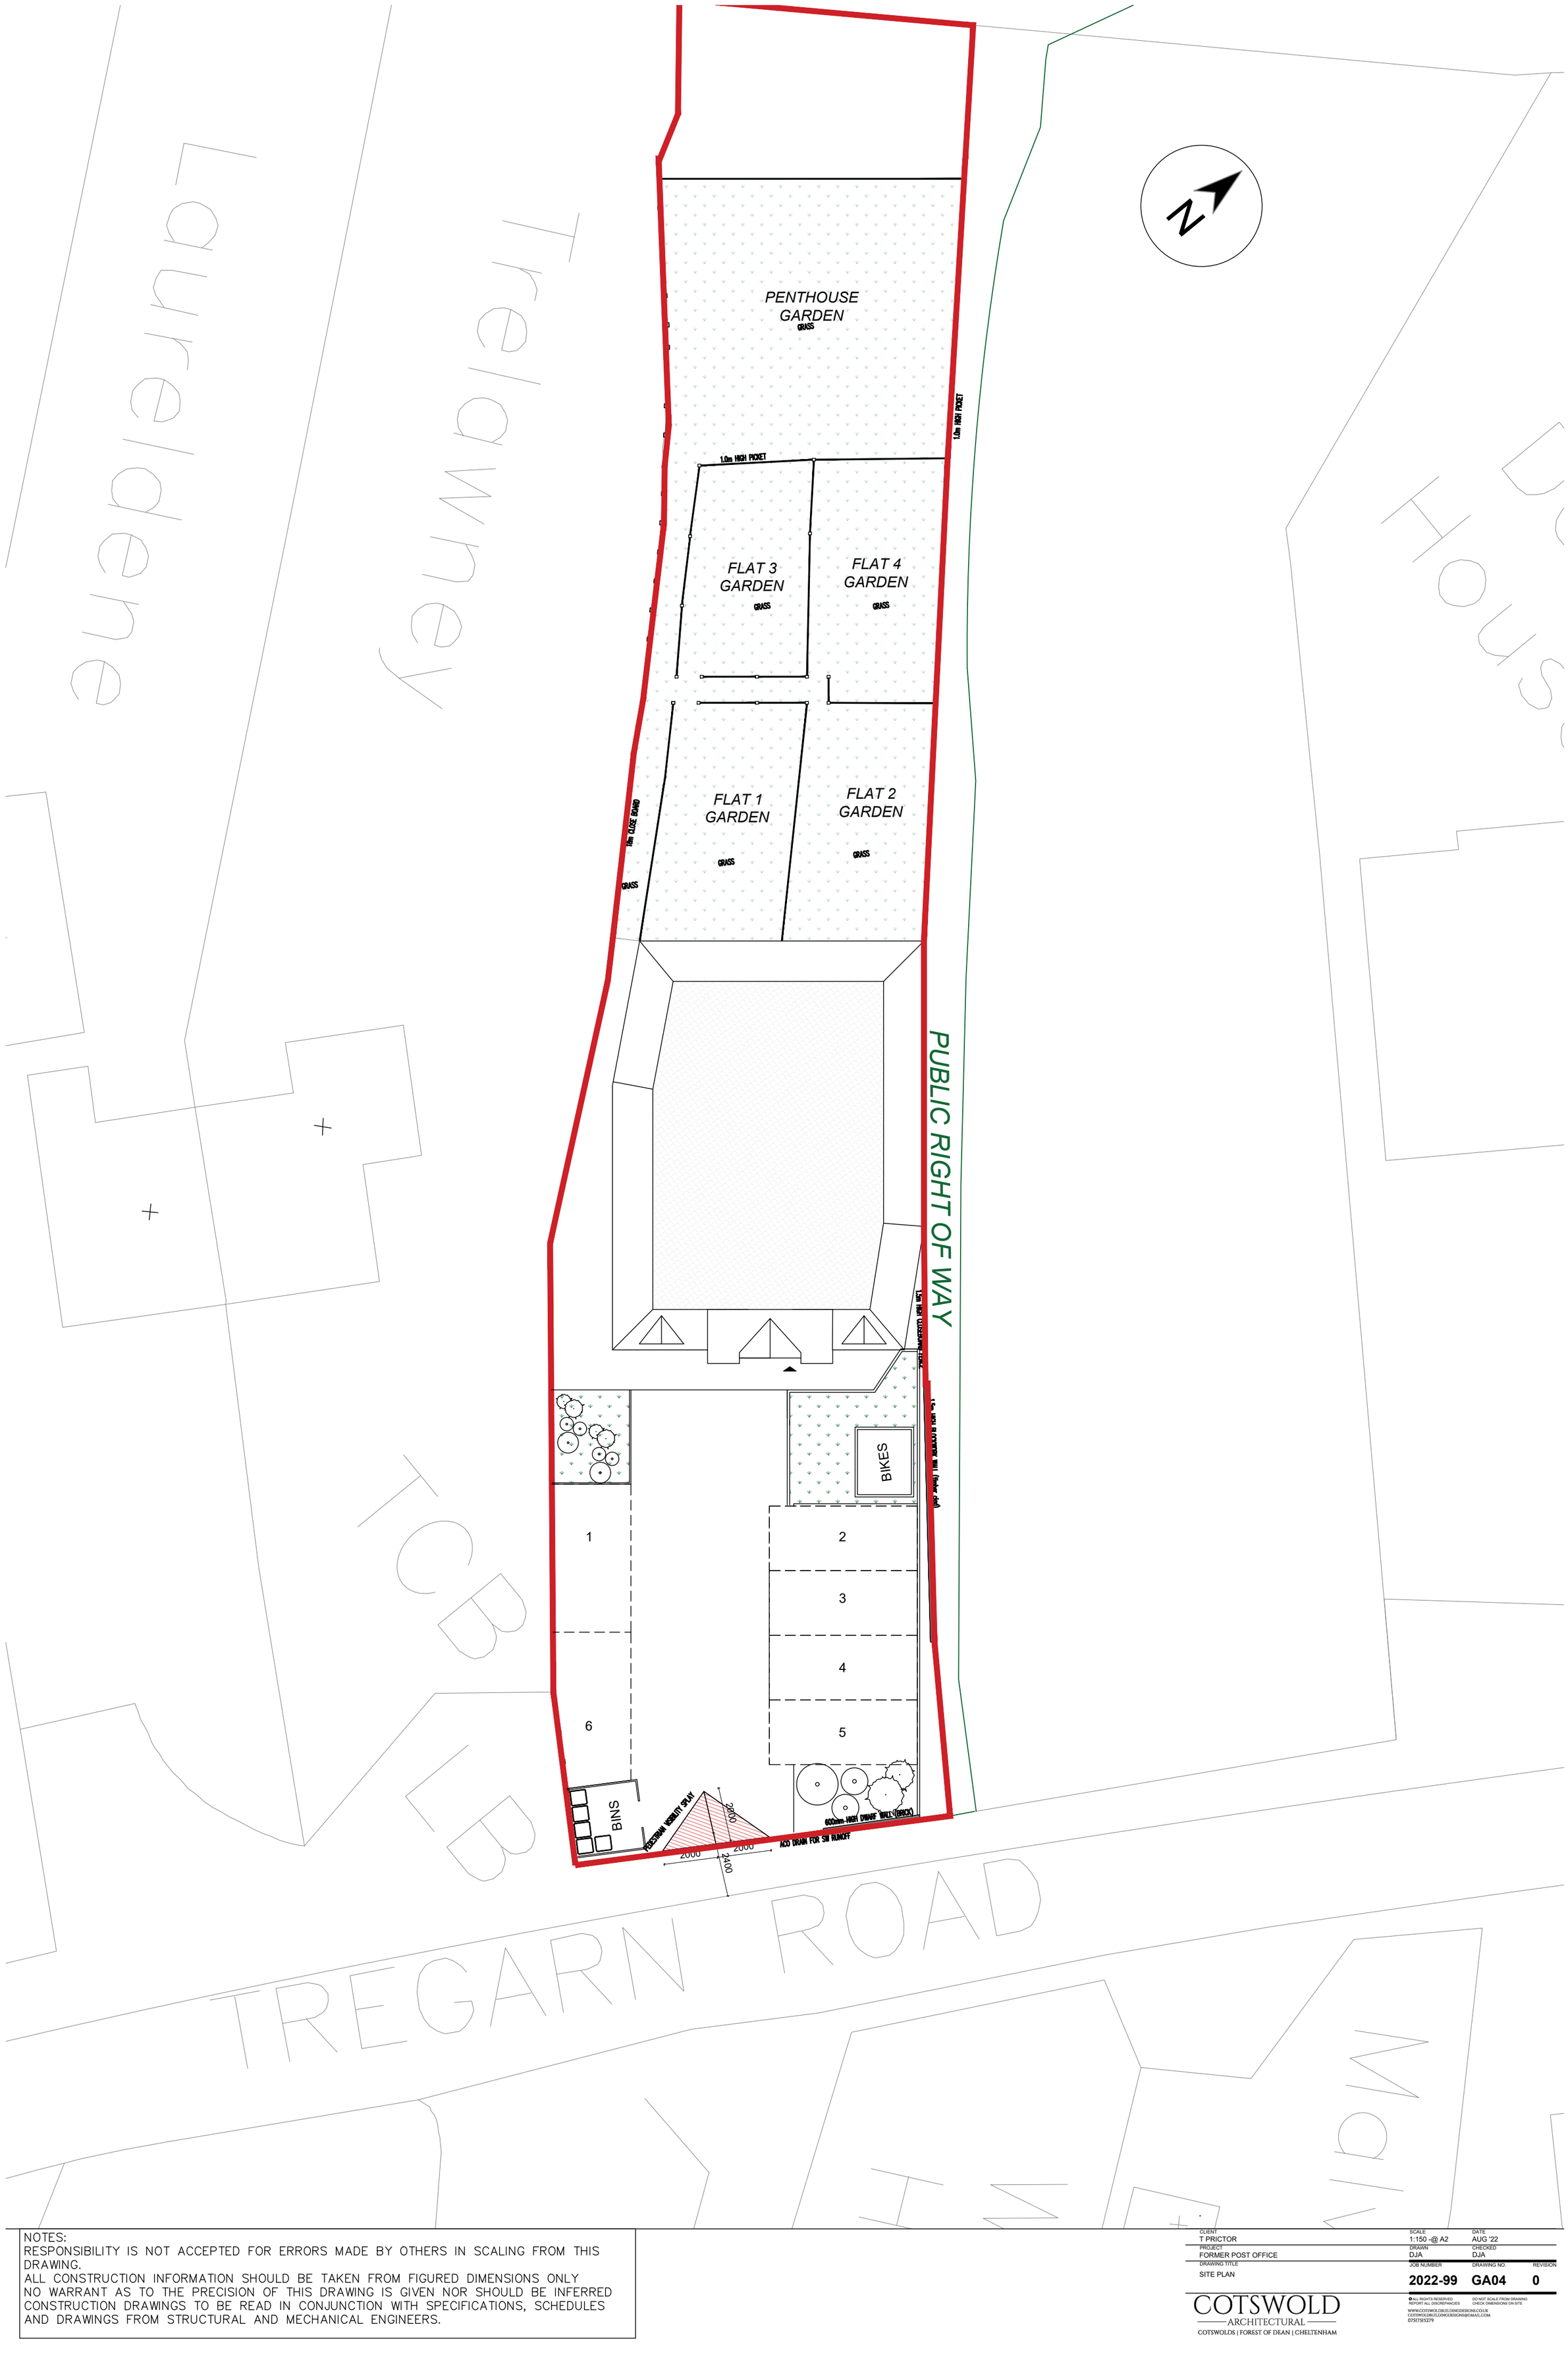


NOTES:
RESPONSIBILITY IS NOT ACCEPTED FOR ERRORS MADE BY OTHERS IN SCALING FROM THIS DRAWING.
ALL CONSTRUCTION INFORMATION SHOULD BE TAKEN FROM FIGURED DIMENSIONS ONLY
NO WARRANT AS TO THE PRECISION OF THIS DRAWING IS GIVEN NOR SHOULD BE INFERRED
CONSTRUCTION DRAWINGS TO BE READ IN CONJUNCTION WITH SPECIFICATIONS, SCHEDULES AND DRAWINGS FROM STRUCTURAL AND MECHANICAL ENGINEERS.

CLIENT
T PRICTOR

SCALE
1:150 -@ A2

DATE
AUG '22

PROJECT
FORMER POST OFFICE

DRAWN
DJA

CHECKED
DJA

DRAWING TITLE
SITE PLAN

JOB NUMBER
2022-99

DRAWING NO.
GA04

REVISION
0

© ALL RIGHTS RESERVED
REPORT ALL DISCREPANCIES
DO NOT SCALE FROM DRAWING
CHECK DIMENSIONS ON SITE

COTSWOLD
ARCHITECTURAL
COTSWOLDS | FOREST OF DEAN | CHELTENHAM
WWW.COTSWOLDBUILDINGDESIGNS.CO.UK
COTSWOLDBUILDINGDESIGNS@GMAIL.COM
07517515279