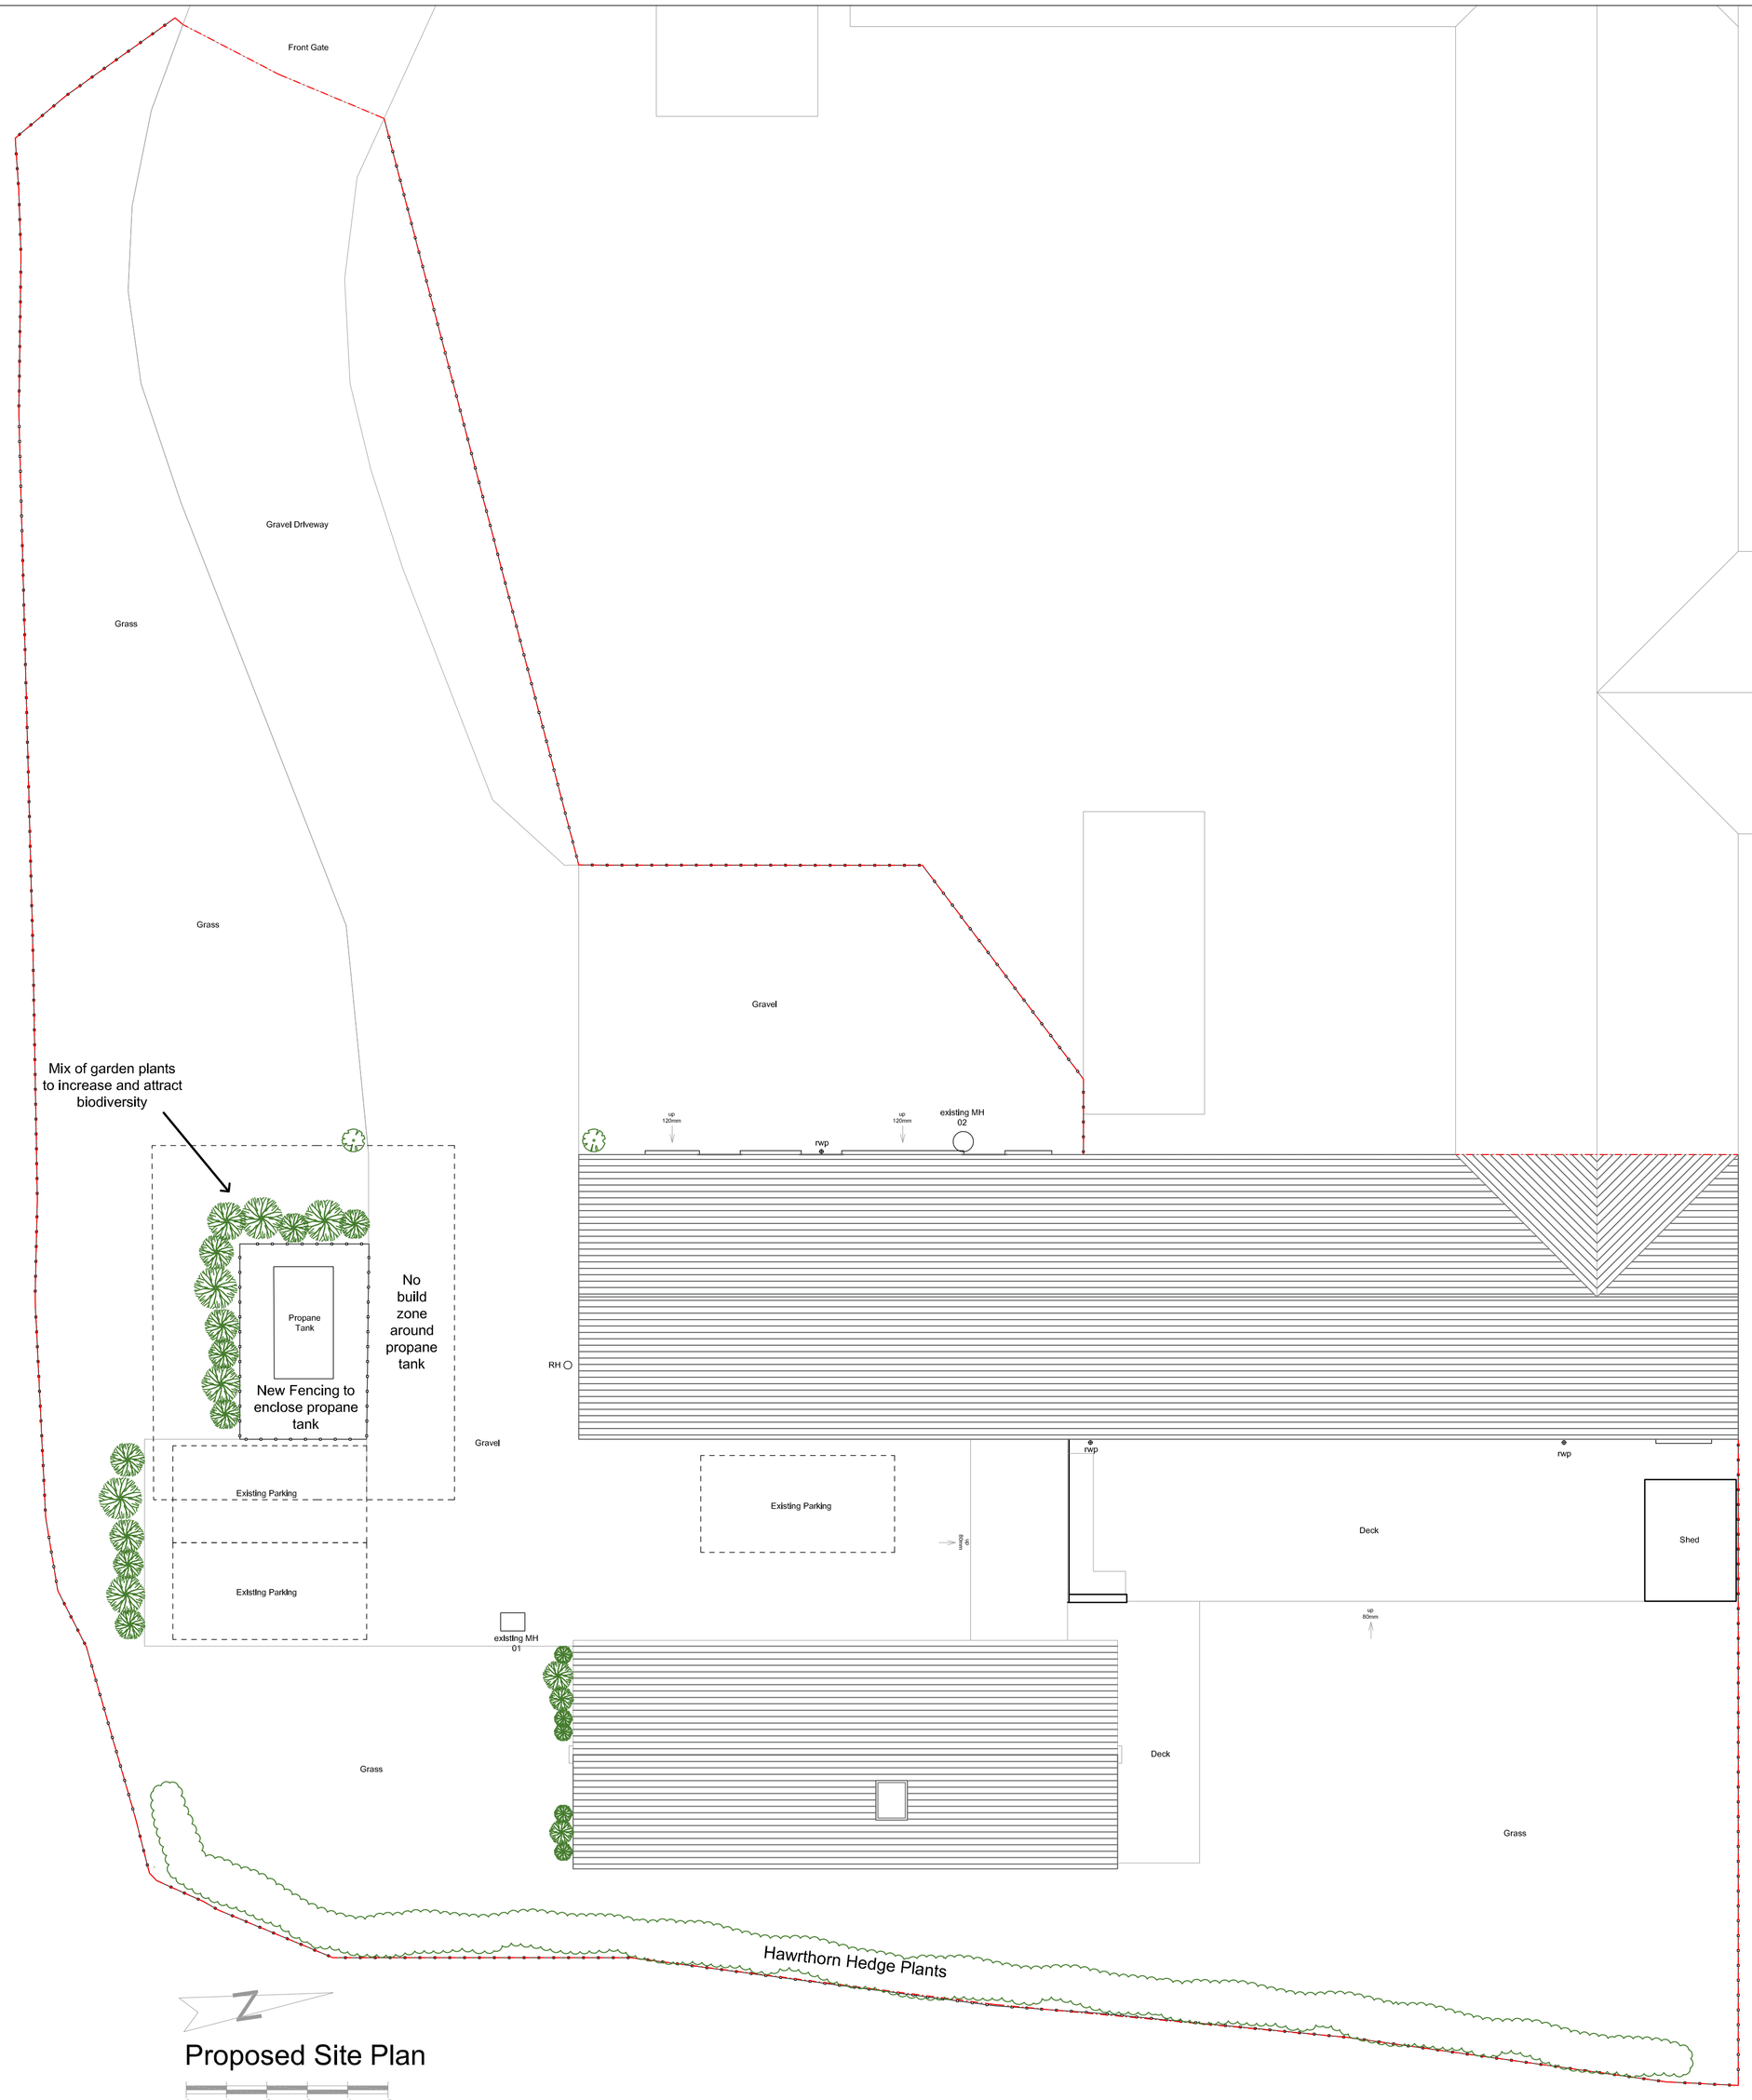


Drawing No R897–05 A1

NOTES:
THIS DRAWING IS COPYRIGHT.
DO NOT SCALE FROM THIS DRAWING.
WORK TO FIGURED DIMENSIONS ONLY.
CHECK ALL DIMENSIONS ON SITE.
ANY DISCREPANCIES TO BE NOTIFIED TO THE ARCHITECT.

NOTES:
DRAWINGS HAVE BEEN PRODUCED FOR PLANNING AND BUILDING REGULATIONS PURPOSES ONLY. THE CONSTRUCTION (DESIGN AND MANAGEMENT) REGULATIONS 2015 (CDM) IS THE RESPONSIBILITY OF THE CLIENT,/ CONTRACTOR UNLESS OTHERWISE AGREED IN WRITING.

–	–	–

REVISIONS

RICHARD ANDREWS ARCHITECTS
SUSTAINABLE MODERN CREATIVE

SUITE 2,3, THE ESTATES OFFICE, 25-26
GOLD TOPS, NEWPORT, NP20 4PG

PHONE: 01633 744144
EMAIL: admin@ra-architects.co.uk

Richard Andrews Architects Ltd.
Registered in England & Wales No.5274171.
Registered Office; Companies House, Crown Way, Cardiff. CF14 3UZ.

www.ra-architects.co.uk

Job Ridings View
Moorland Court
Bishton
NP18 2DZ

Drawing Proposed Site Plan

Number R897–05 A1

Scale	Date	Drawn	Checked
1:100	01/25	BH	LS

05/02/2025 11:56:41 L:\RA Architects\RAA Projects\R897 Ridings View, Moorland Court, Bishton\CAD\R897–03 Planning.dwg – ISO A1