



SITE LOCATION PLAN

Scale 1:1250

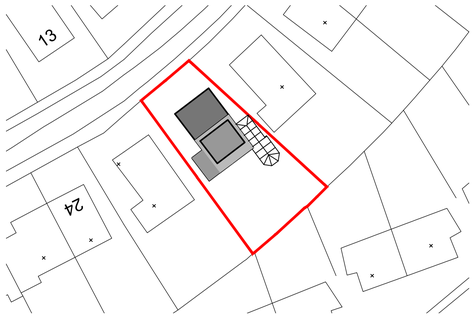


EXISTING BLOCK PLAN

Scale 1:500

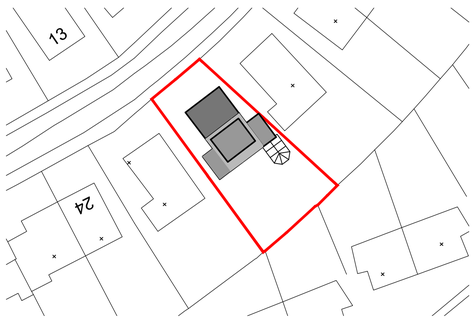


PROPOSED BLOCK PLAN

Scale 1:500

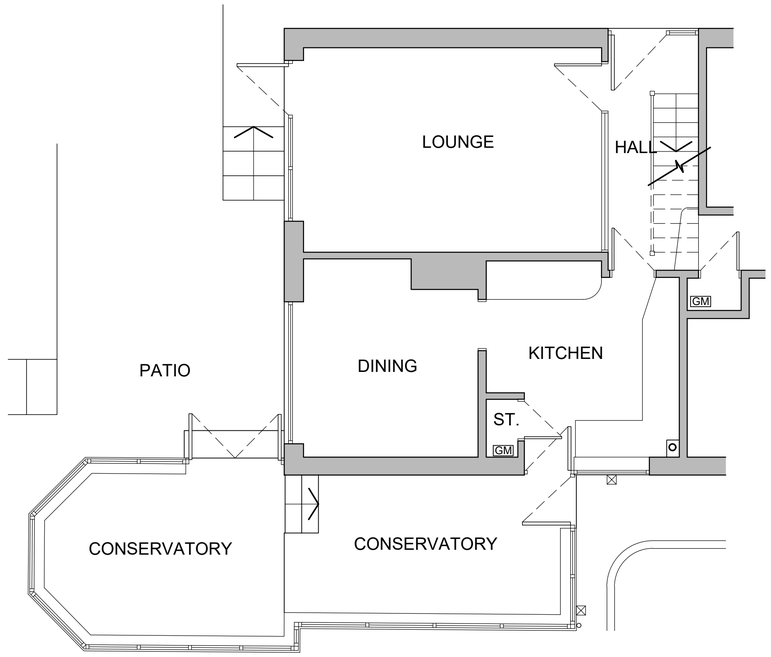

EXISTING GROUND FLOOR LAYOUT

Scale 1:50

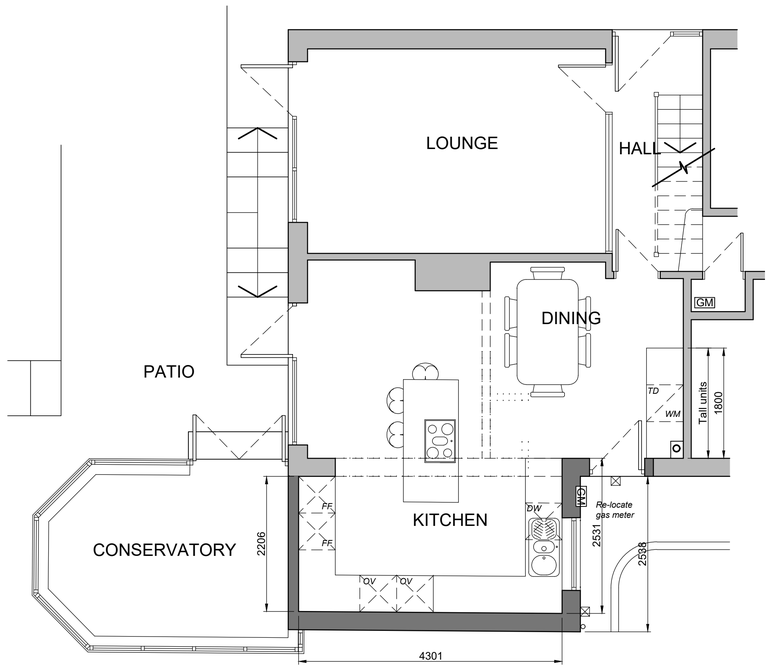


PROPOSED GROUND FLOOR LAYOUT

Scale 1:50




EXISTING REAR ELEVATION

Scale 1:100

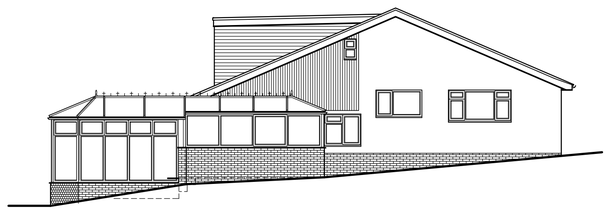


EXISTING SIDE ELEVATION

Scale 1:100

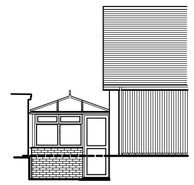


EXISTING FRONT ELEVATION

Scale 1:100

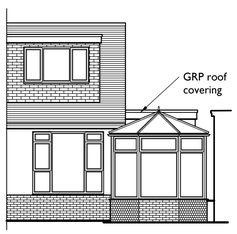


PROPOSED REAR ELEVATION

Scale 1:100

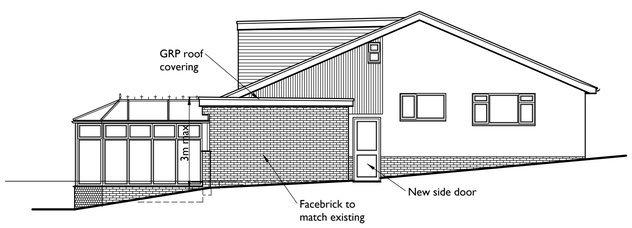

PROPOSED SIDE ELEVATION

Scale 1:100

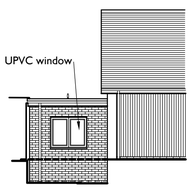

PROPOSED FRONT ELEVATION

Scale 1:100

NOTES

1) All dimensions in millimeters Unless otherwise noted.
2) Drawings intended for purposes as described.
3) Any discrepancies to be brought to the attention of RPD Building Consultants immediately.
4) Do not scale off this drawing for construction purposes
5) This drawing is to read in conjunction with RPD Building Consultants construction notes.

© This Drawing is copyright
It must not be reproduced or disclosed to third parties without the permission of RPD.

LEGEND

- Existing wall to remain
- Proposed wall
- Removed wall
- Steel beam / feature over
- Existing underground drainage pipe
- Existing above ground waste pipe
- Proposed underground drainage pipe
- Existing fuse board
- Existing boiler
- GM Existing gas / electric meter

REVISION	DATE	DESCRIPTION
-	-	-

PROJECT / SITE ADDRESS / CLIENT

PROPOSED ALTERATIONS

20 LARKFIELD CLOSE
CAERLEON NP18 3EX
MR AND MRS HARRIS

DRAWING TITLE

SITE LOCATION PLAN
EXISTING AND PROPOSED
LAYOUTS AND ELEVATIONS

DETAILS

Scales	As shown @ A1	Date	JUN 26
Drawn	RPD	Checked	CMP
Job No.	LC20	Drawing No.	01
Status	PLANNING	Revision	-

RPD
BUILDING CONSULTANTS
RPD BUILDING CONSULTANTS LIMITED
61 WESTERN AVENUE, NEWPORT, NP20 3QZ
T - 01633 677514 W - www.rpduk.com E - richard@rpduk.com