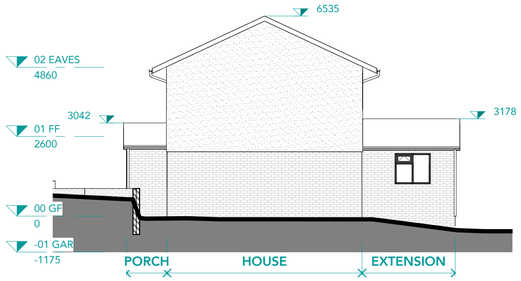

GA ELEV - EAST

1 : 100

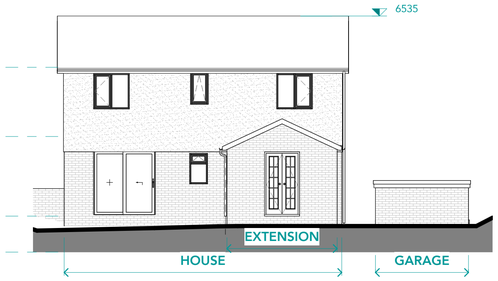

GA ELEV - NORTH

1 : 100

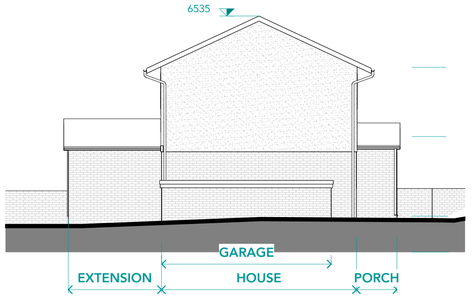

GA ELEV - WEST

1 : 100

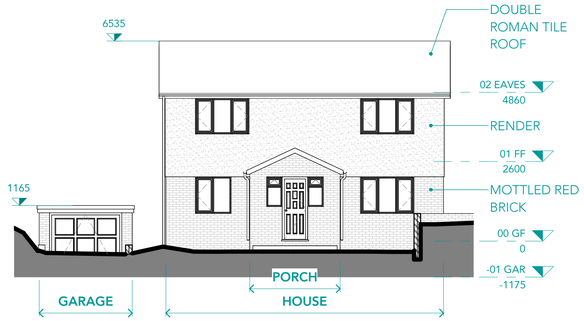

GA ELEV - SOUTH

1 : 100

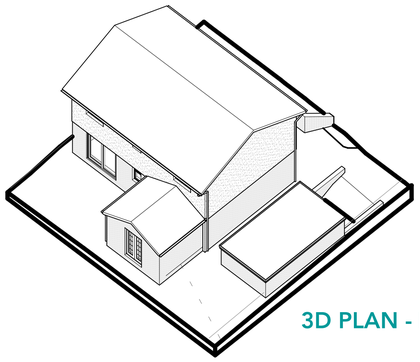

3D PLAN - ROOF

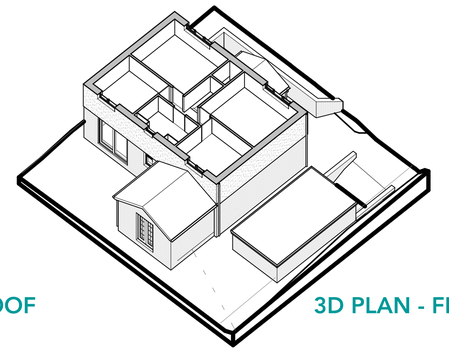

3D PLAN - FF

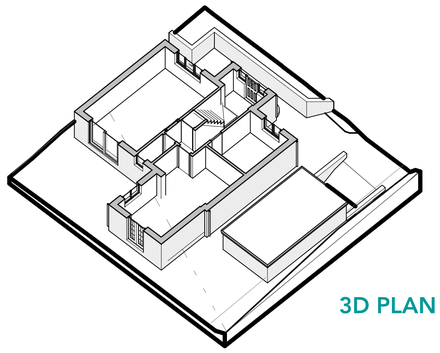

3D PLAN - GF

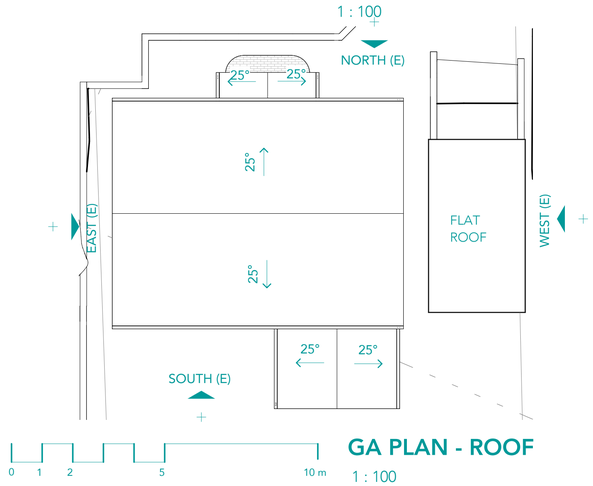

GA PLAN - ROOF

1 : 100

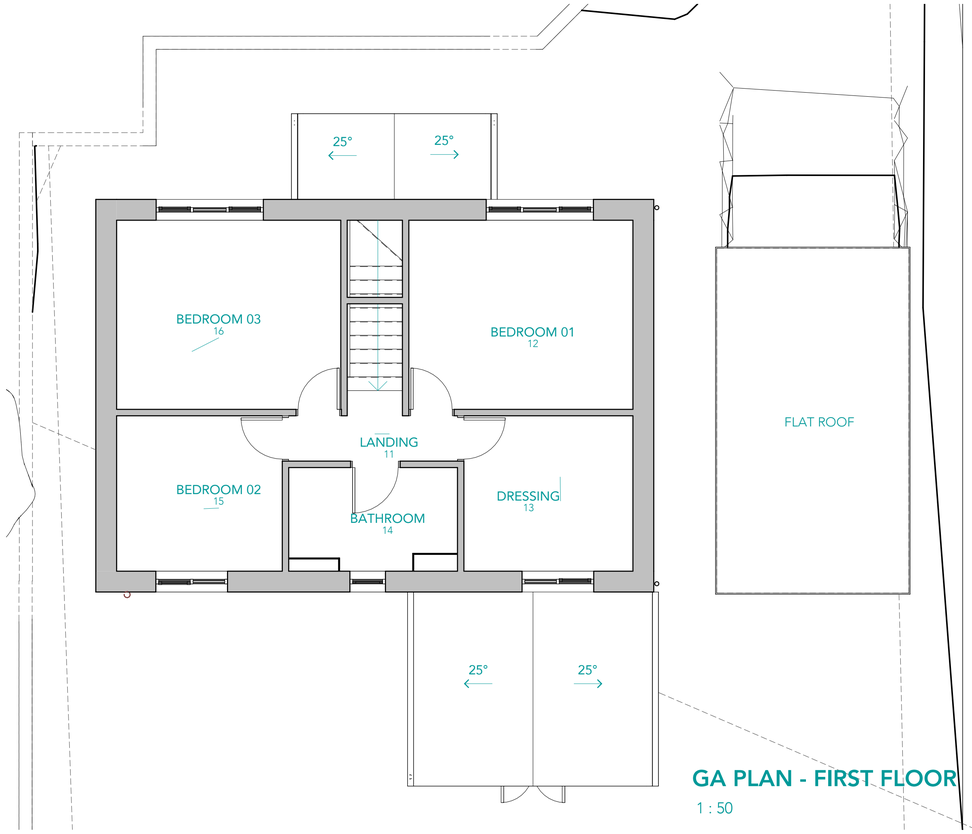

GA PLAN - FIRST FLOOR

1 : 50

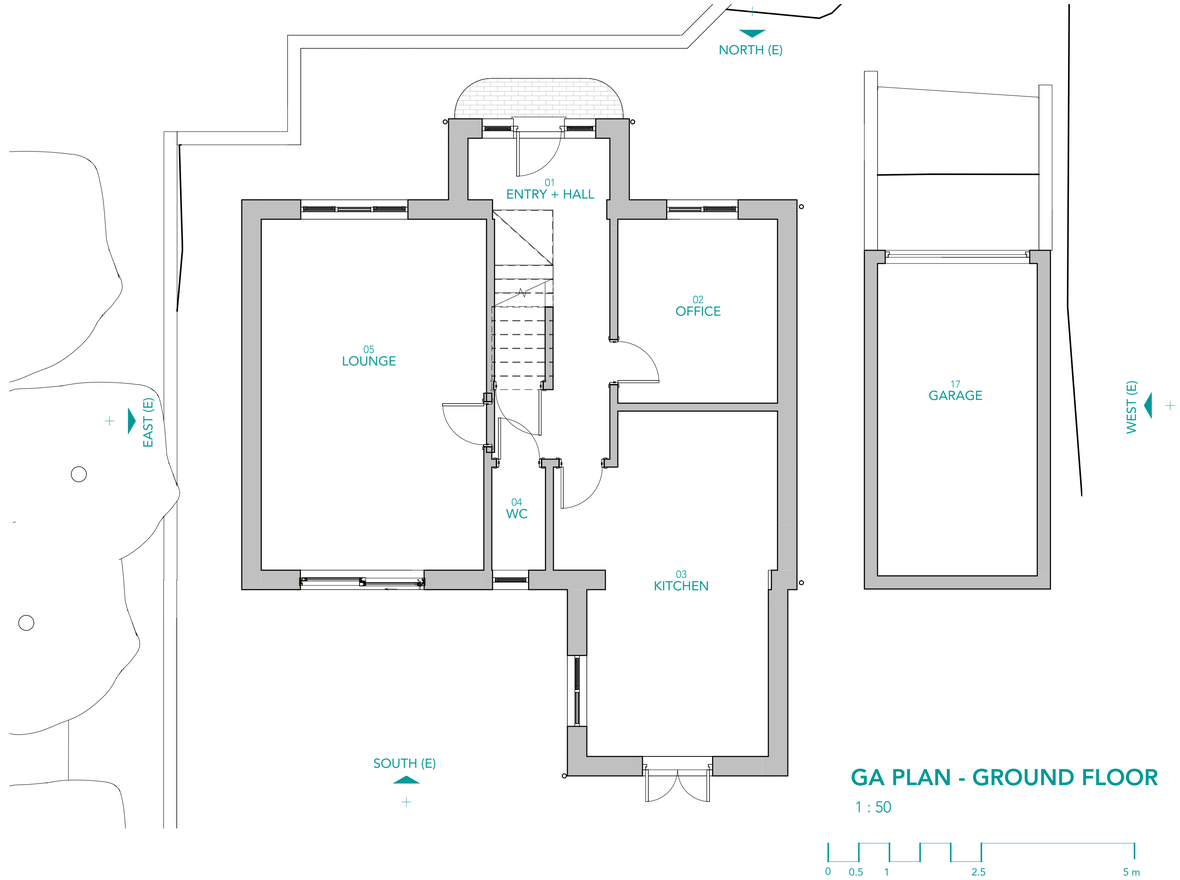

GA PLAN - GROUND FLOOR

1 : 50

SIEMENS ARCHITECTURE
Design that listens.

GrovePark

29 Grove Park Drive,
Newport, NP20 6YE

Project **2424**

Joel + Vienna Kendall
29 Grove Park Drive,
Newport, NP20 6YE

Revisions

NOT FOR CONSTRUCTION

Notes

North

Scale As indicated • A1

EXISTING PLANS + ELEVATIONS

PL02

sheet no. rev.

17/04/2025 13:06:09