SIEMENS ARCHITECTURE
Design that listens.

3D - AERIAL FROM SOUTH EAST

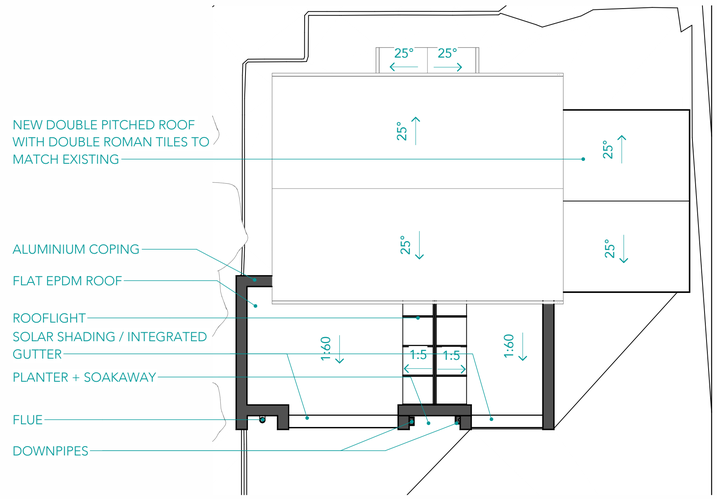

PROPOSED ROOF PLAN

1 : 100

0 1 2 5 10 m

GrovePark

29 Grove Park Drive,
Newport, NP20 6YE

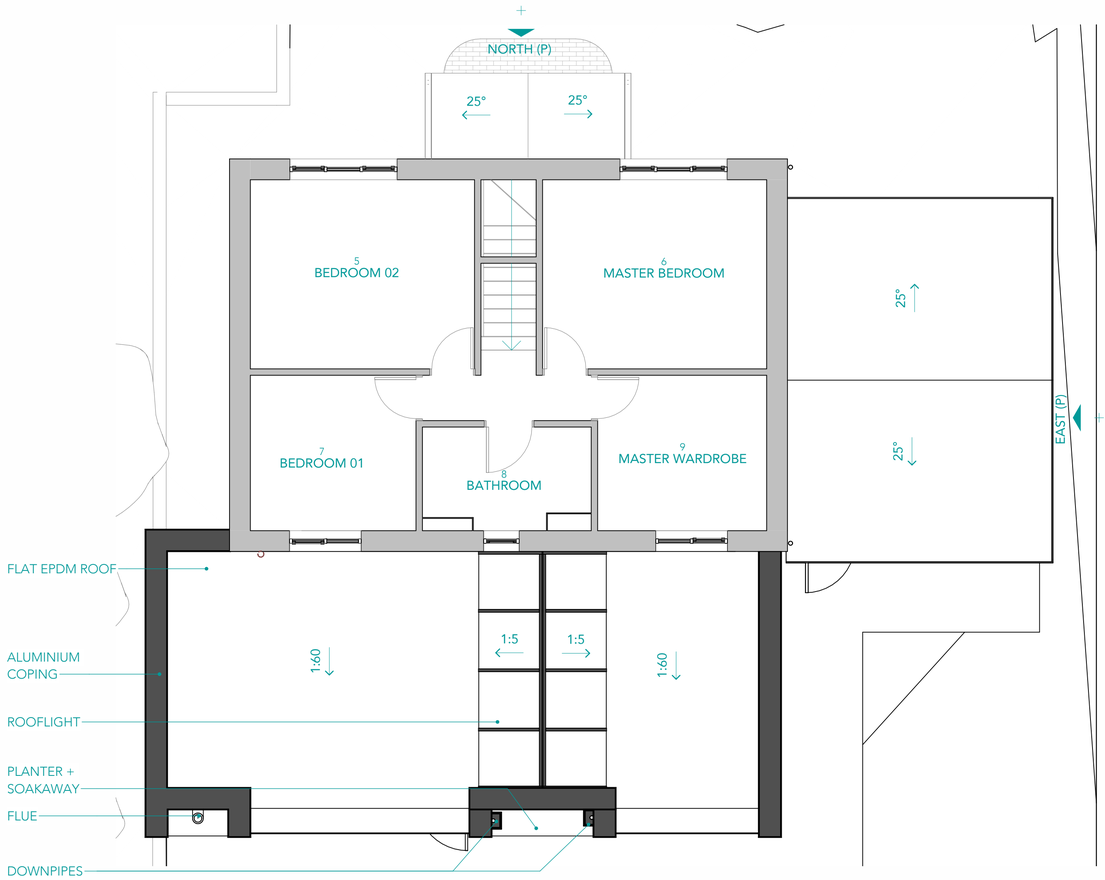

GA PLAN - FIRST FLOOR

1 : 50

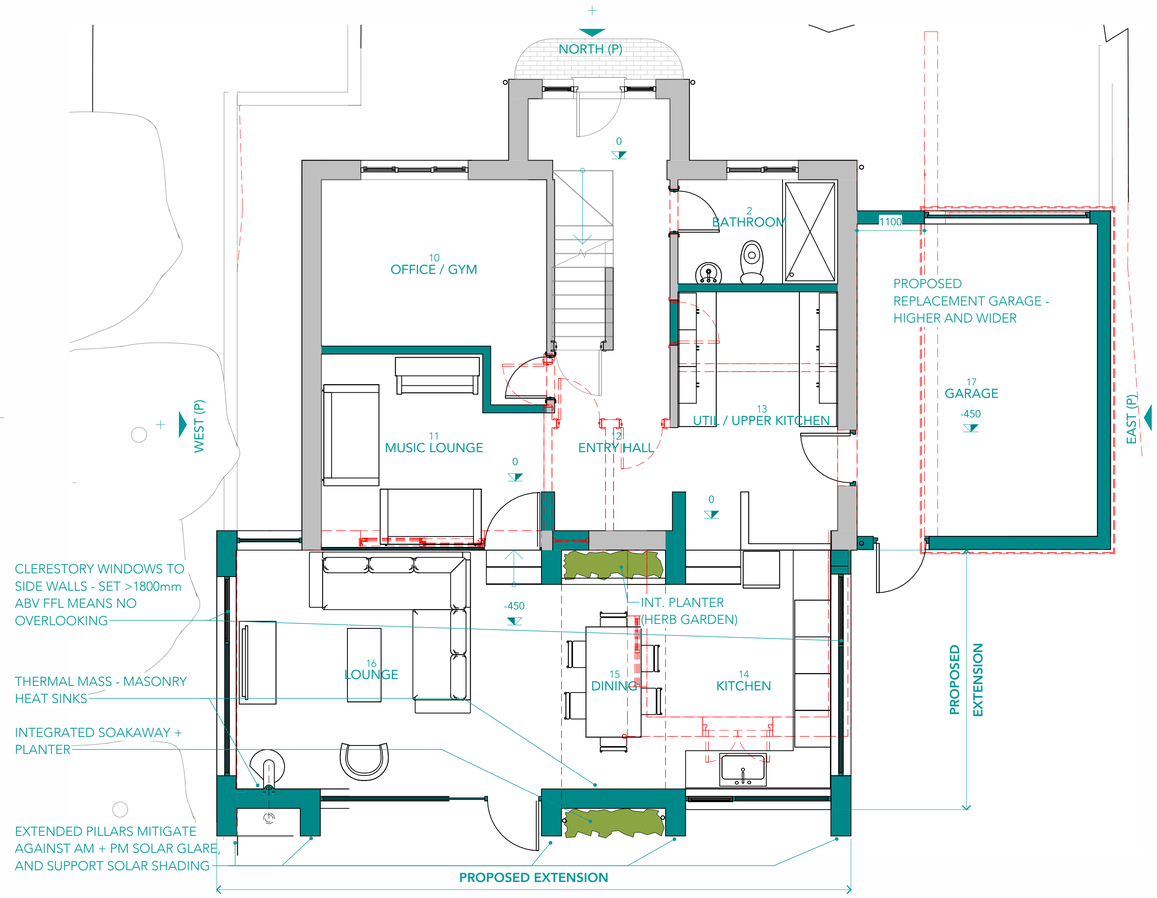

GA PLAN - GROUND FLOOR

1 : 50

0 0.5 1 2.5 5 m

Project **2424**

Joel + Vienna Kendall
29 Grove Park Drive,
Newport, NP20 6YE

Revisions

NOT FOR CONSTRUCTION

Notes

KEY - PHASES

EXISTING

DEMOLITION

PROPOSED

North

Scale As indicated • A1

PROPOSED PLANS

PL03

sheet no. rev.

17/04/2025 13:06:15