SIEMENS ARCHITECTURE
Design that listens.

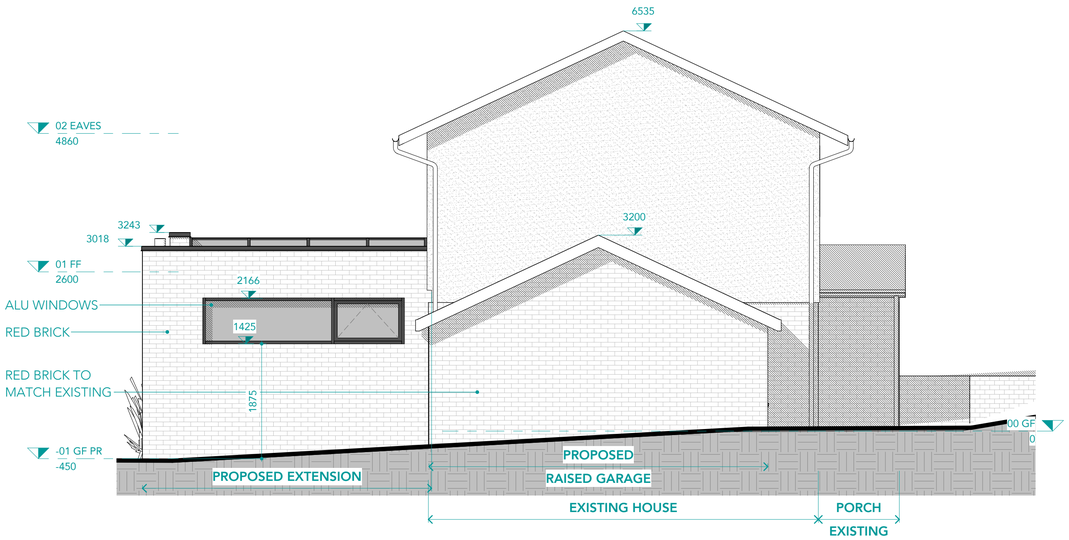

PROPOSED SIDE (E) ELEV

1 : 50

PROPOSED GARDEN (S) ELEV

1 : 50

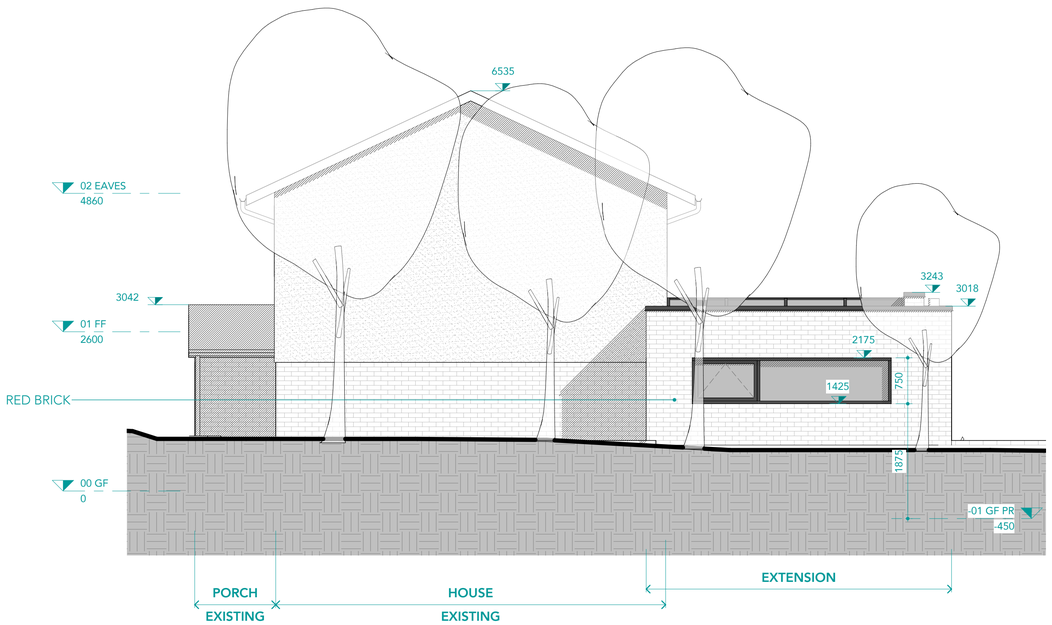

PROPOSED GARDEN (W) ELEV

1 : 50

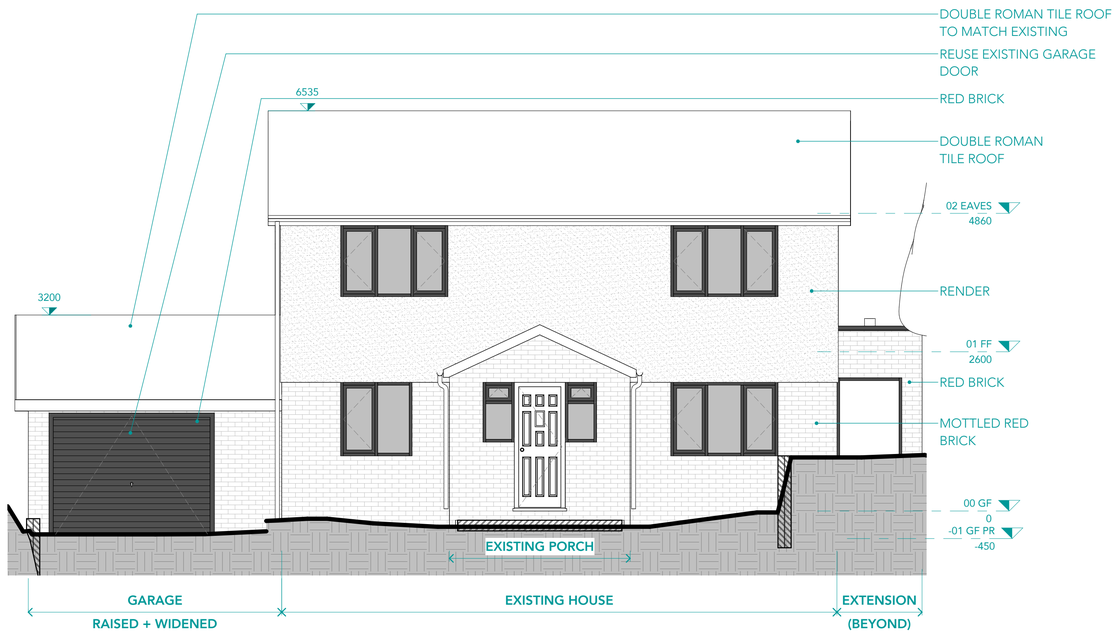

PROPOSED STREET (N) ELEV

1 : 50

GrovePark

29 Grove Park Drive,
Newport, NP20 6YE

Project **2424**

Joel + Vienna Kendall
29 Grove Park Drive,
Newport, NP20 6YE

Revisions

NOT FOR CONSTRUCTION

Notes

North

Scale 1 : 50 • A1

PROPOSED ELEVATIONS

PL04

sheet no. rev.

17/04/2025 13:06:27