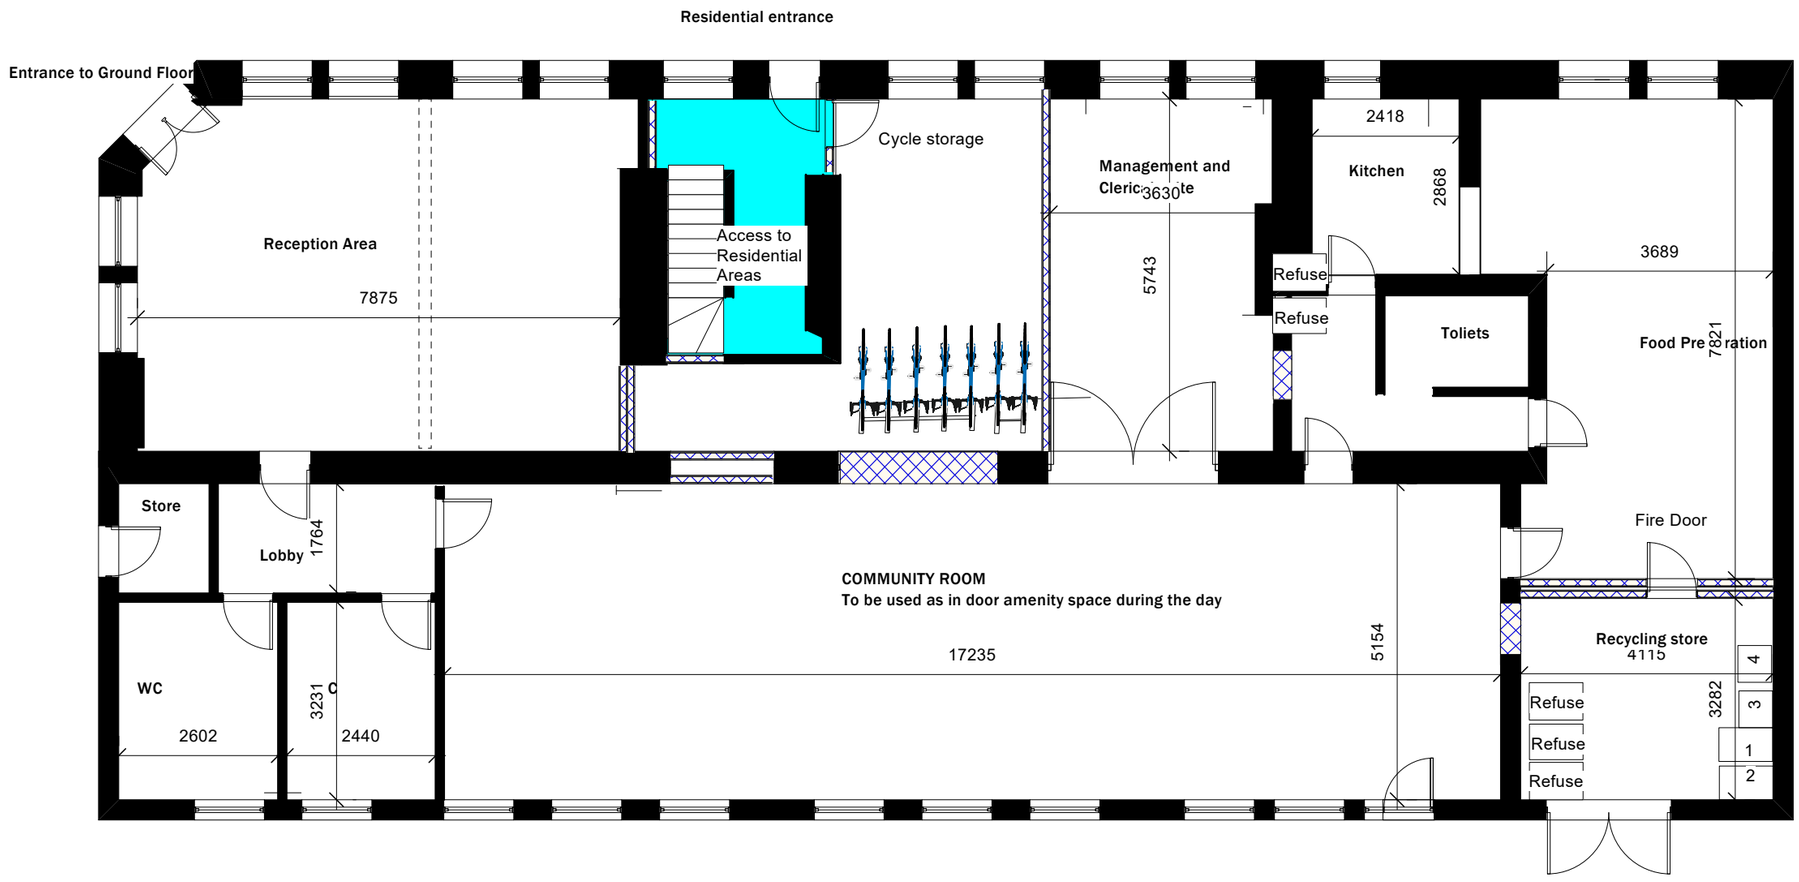


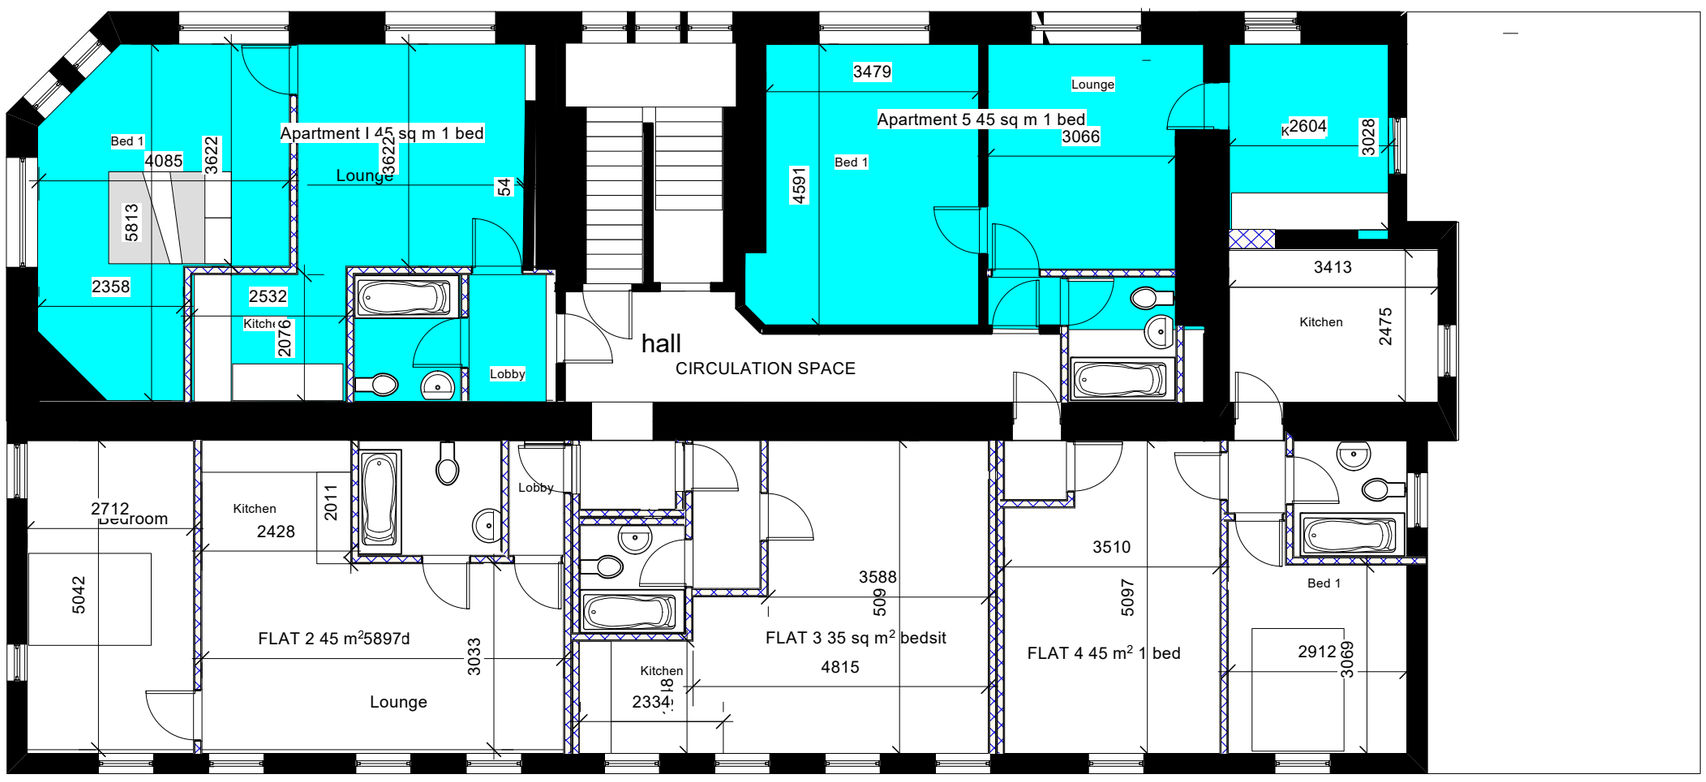


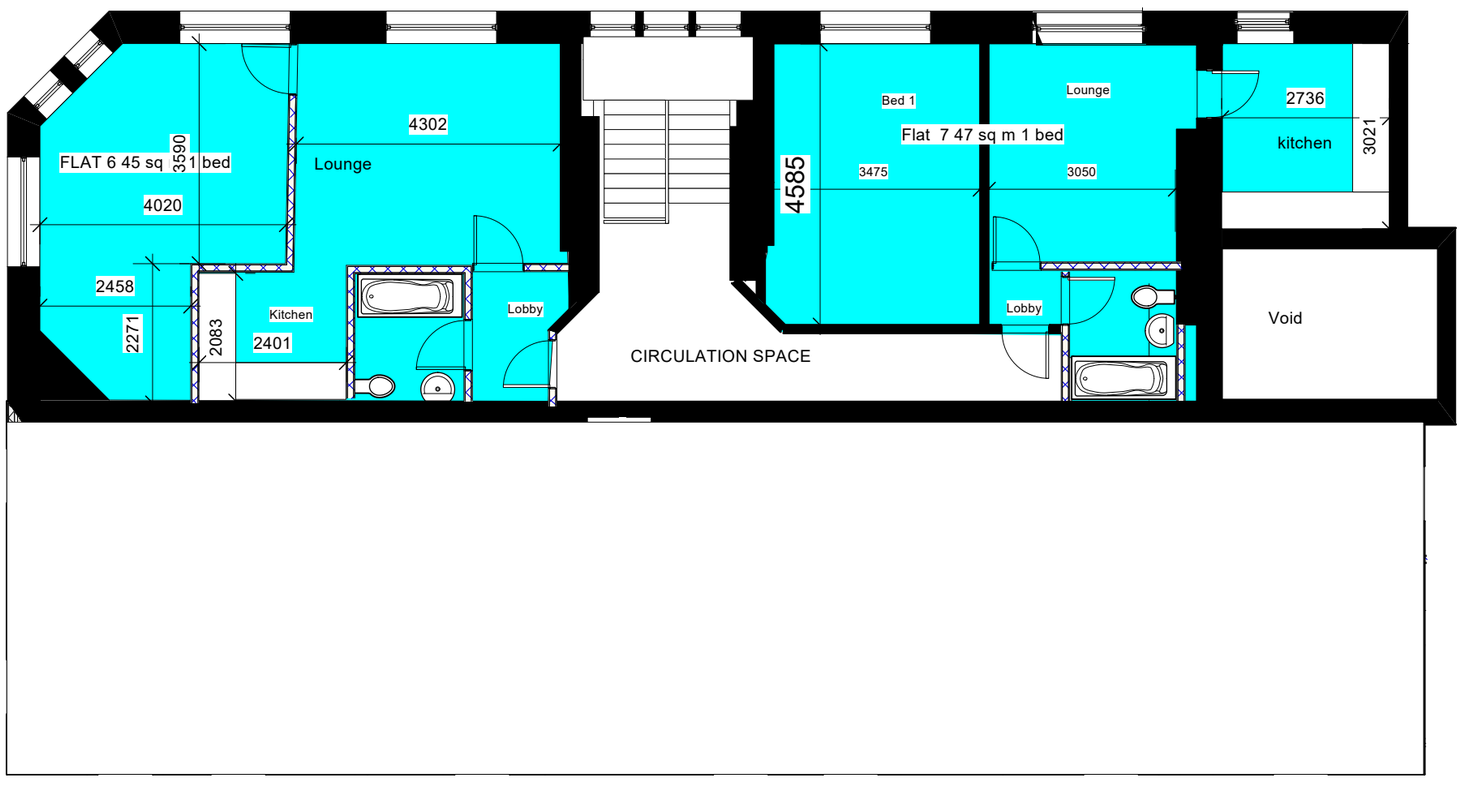


B Refuse
C Partitions 1 and 6 moved
D Cycle store door rotated
E Bin Store, Moved to external location


**Skerryvore Designs Ltd**
Sexton's Tower
2 Caerphilly Road
Bassaleg,
Newport,
NP10 8LE.
Phone **01633 897922**
Mobile **07816 934352**
steve_groucott@hotmail.com


**JOB TITLE** West of england
42 Brunel Street
NP20 2JS

**DRAWING TITLE** Proposed layouts
7 Apartments

**DRAWING No.** SD724 07E

**SCALE** 1:100 @ A2

**DATE** February 2025