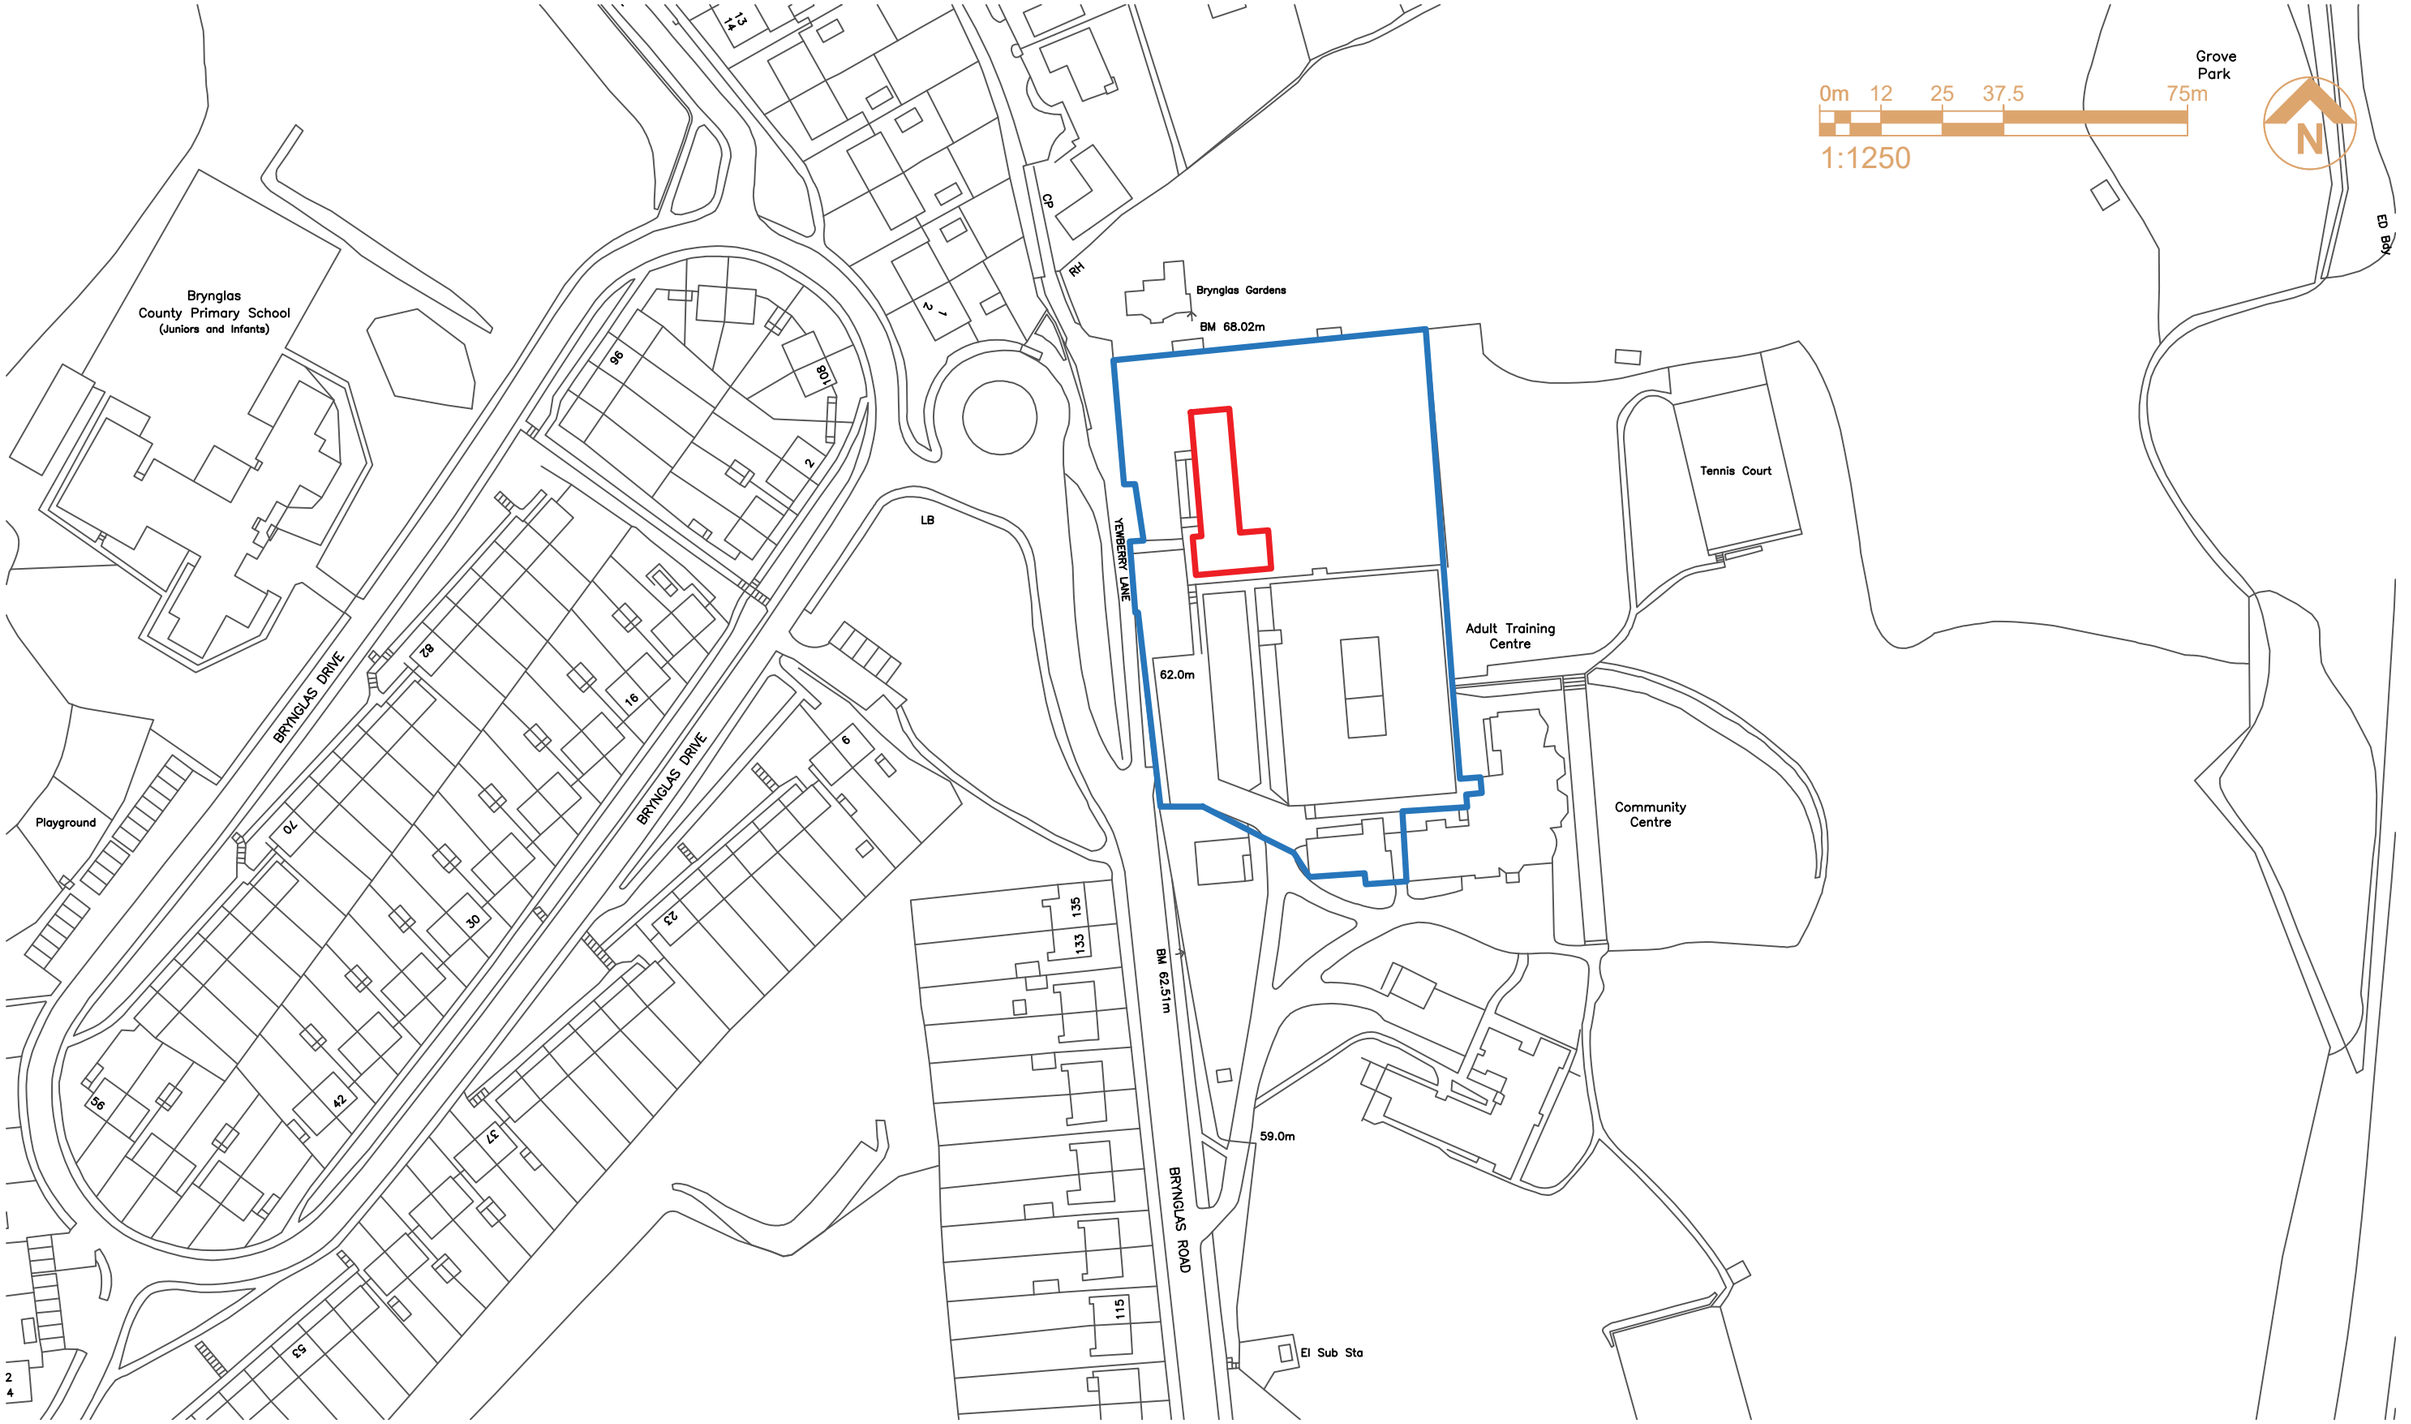

THIS DRAWING IS PRODUCED FOR USE IN THIS PROJECT ONLY AND MAY NOT BE USED FOR ANY OTHER PURPOSE. NPS PROPERTY CONSULTANTS LTD ACCEPT NO LIABILITY FOR THE USE OF THIS DRAWING OTHER THAN THE PURPOSE FOR WHICH IT WAS INTENDED IN CONNECTION WITH THIS PROJECT AS RECORDED IN THE 'PURPOSE FOR ISSUE' AND 'FILE STATUS CODE'.

THIS DRAWING MAY NOT BE REPRODUCED IN ANY FORM WITHOUT PRIOR WRITTEN AGREEMENT OF NPS PROPERTY CONSULTANTS LTD.

© CROWN COPYRIGHT AND DATABASE RIGHTS 2025
ORDNANCE SURVEY LICENCE NUMBER:-

ORIGINAL SHEET SIZE
A3

FIRST ISSUE

REV	DRAWN	DATE	CHECKED	DATE	APPROVED	DATE
P0						

CLIENT
NEWPORT CITY COUNCIL

PROJECT
BRYNGLAS ANNEX DEMOLITION

TITLE
SITE LOCATION PLAN

Newport Norse
Casnewydd
Newport Norse
1st Floor, Caradog House, Clappa Park,
Newport, Wales, NP10 8UG,
Tel: 01633 240405;
web:www.norsegroup.co.uk

SCALES	DISCIPLINE	PROJECT NUMBER
1:1250	ARCH	00-0-0000

DRAWING NUMBER	REV CODE
NPS-DR-A-(**)-000	P 1

STATUS CODE	PURPOSE OF ISSUE	DRAWN
S0	STAGE 1 TENDER	

File Path: G:\Newport Norse 2021\001 Strategic Asset Management\Building Surveying\C - CORE WORK\4 - ESTATE SUPPORT\17 - BRYNGLAS ANNEX DEMOLITION\8 - DRAWINGS\Site Location Plan.dwg, Saved: 29 January 2025 08:28:57, By: Bishop, Gail

Date Plotted: 29 January 2025 08:30:22

© COPYRIGHT NPS GROUP 2025